STATE	PROJECT NO.	YEAR	SHEET NO	TOTAL SHEETS
KANSAS	87 N-0287-01	2003	19	107

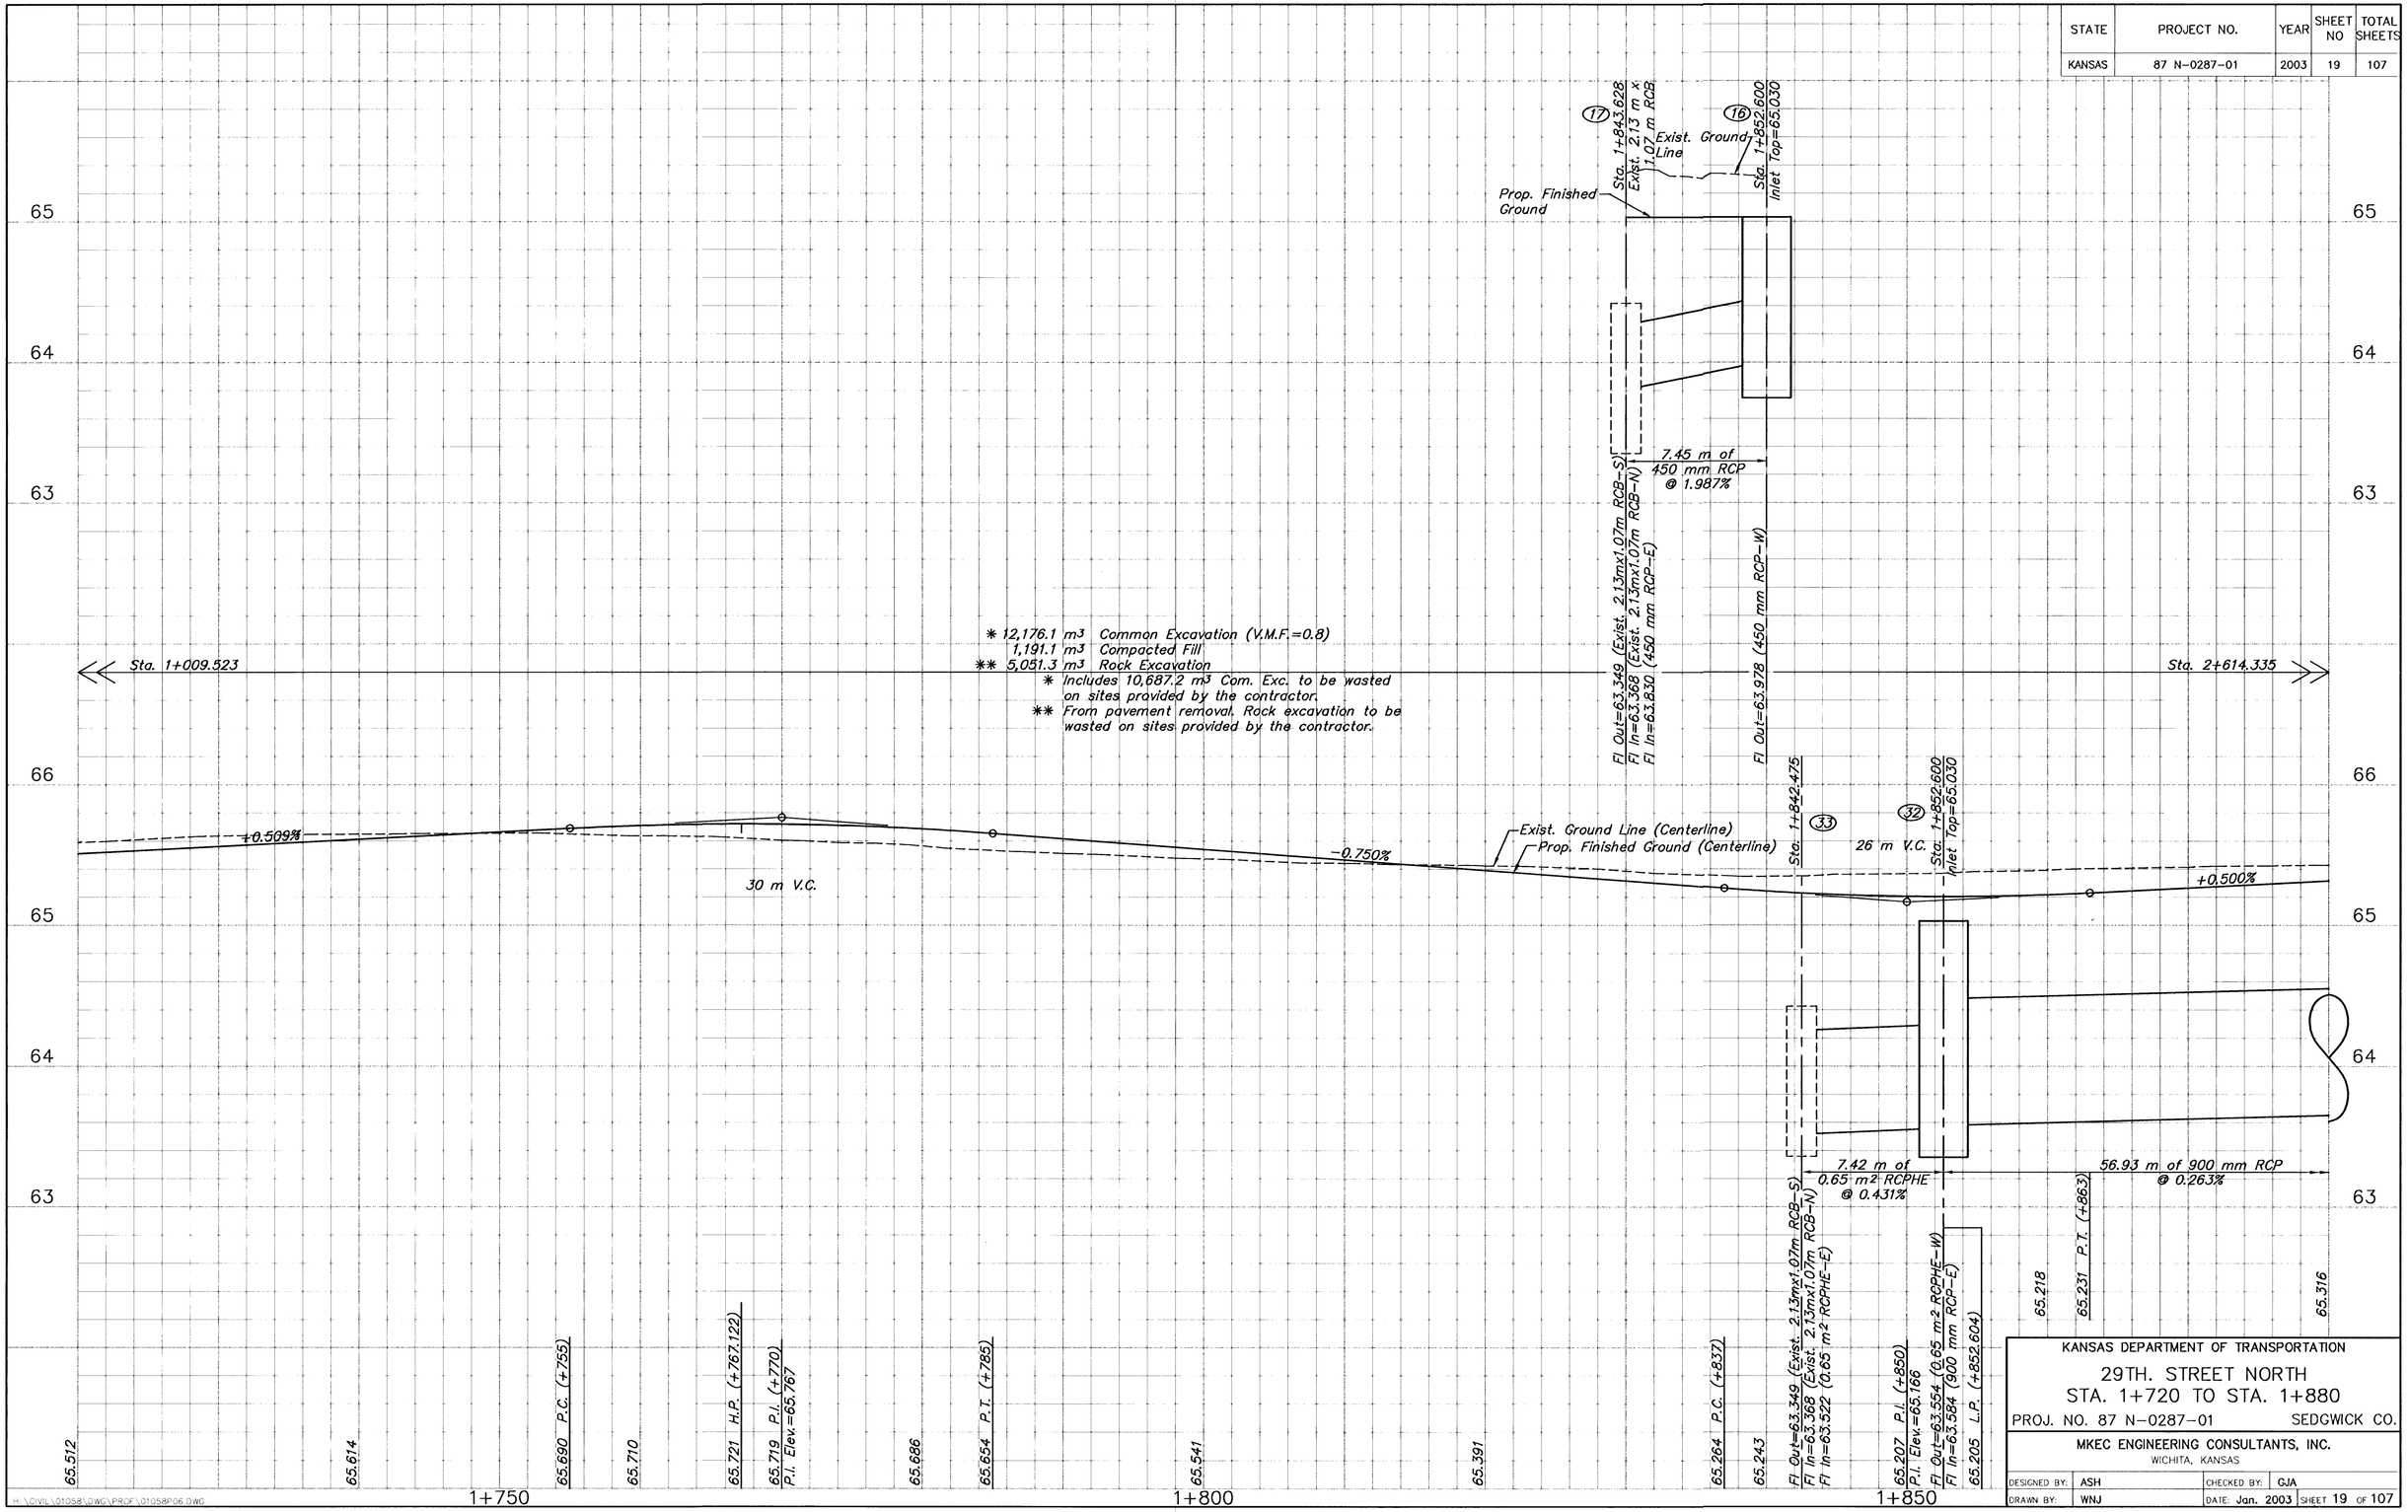

KANSAS DEPARTMENT OF TRANSPORTATION

29TH. STREET NORTH

STA. 1+720 TO STA. 1+880

PROJ. NO. 87 N-0287-01 SEDGWICK CO.

MKEC ENGINEERING CONSULTANTS, INC.
WICHITA, KANSAS

DESIGNED BY:	ASH	CHECKED BY:	GJA
DRAWN BY:	WNJ	DATE: Jan. 2003	SHEET 19 OF 107