FHWA REG NO.	STATE	PROJECT NO.	YEAR	SHEET NO	TOTAL SHEETS
7	KANSAS	87 N-0287-01	2003	72	107

DATE	BY	
		REFERENCES NOTED
		REFERENCES CHECKED

LEGEND

- TYPE III BARRICADES
- MOUNT ON TYPE III BARRICADE
- TYPE B WARNING LIGHT
- ONE POST SIGN
- CHANNELIZING DEVICE
- <<< ARROW DISPLAY

GENERAL NOTES:

The Contractor shall notify USD 418, the local police, fire, ambulance and public transportation prior to beginning work.

Refer to Std. TE710SI for identification of signs for handling traffic through construction.

Refer to Std. TE700SI for dimensions.

Paving operations will be phased at entrances to allow continued use of the points of access.

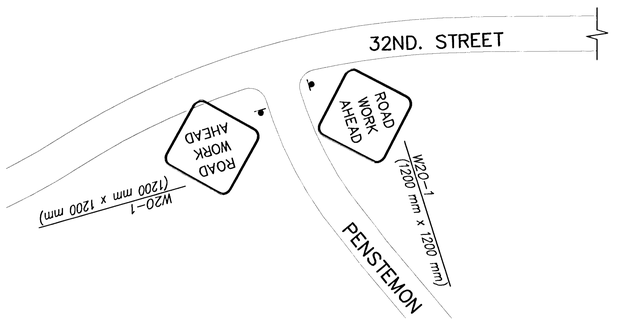

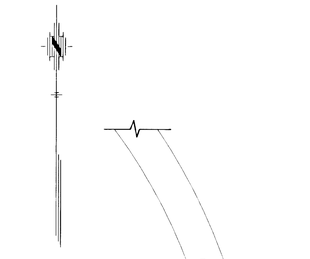

Scale: 1:1000

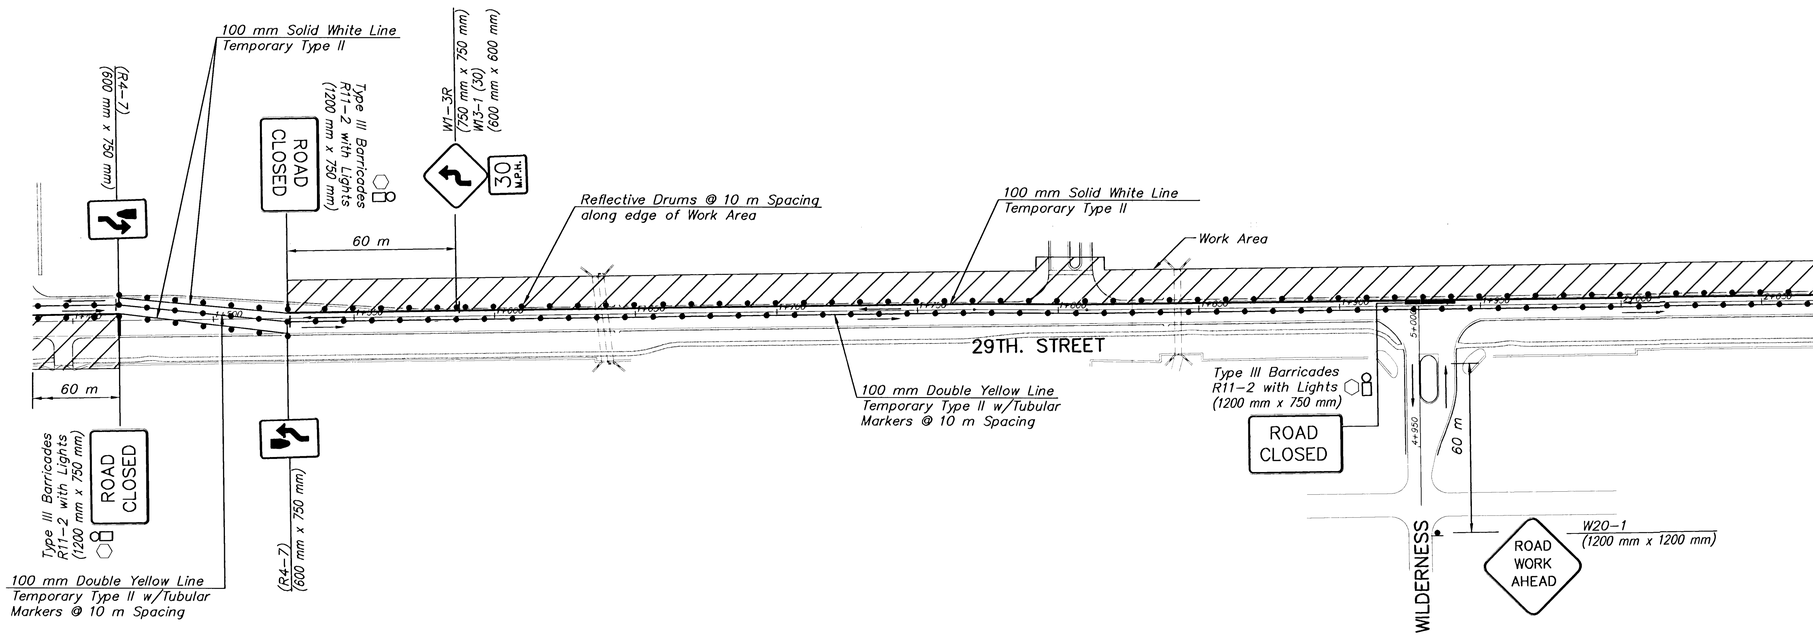

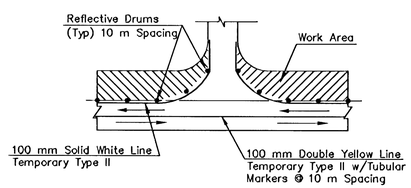

TYPICAL ENTRANCE AND SIDE STREET

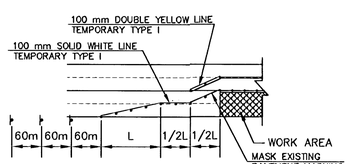

TYPICAL TAPER PLAN

NO.	DATE	REVISIONS	BY	APP'D
2				
1				

KANSAS DEPARTMENT OF TRANSPORTATION

29TH. STREET NORTH TRAFFIC CONTROL PHASE 1

PROJ. NO. 87 N-0287-01 SEDGWICK CO.

MKEC ENGINEERING CONSULTANTS, INC.
WICHITA, KANSAS

DESIGNED BY:	ASH	CHECKED BY:	GJA
DRAWN BY:	WNJ	DATE: Jan. 2003	SHEET 72 OF 107