| FHWA REGION NO. | STATE | PROJECT NO. | YEAR | SHEET NO. | TOTAL SHEETS |
|---|---|---|---|---|---|
| 7 | KS. | 87-U-1362-01 | 1993 | 97 | 149 |

Revised: See Bottom Pt. of This Sheet.

SCALE: 1" = 40'

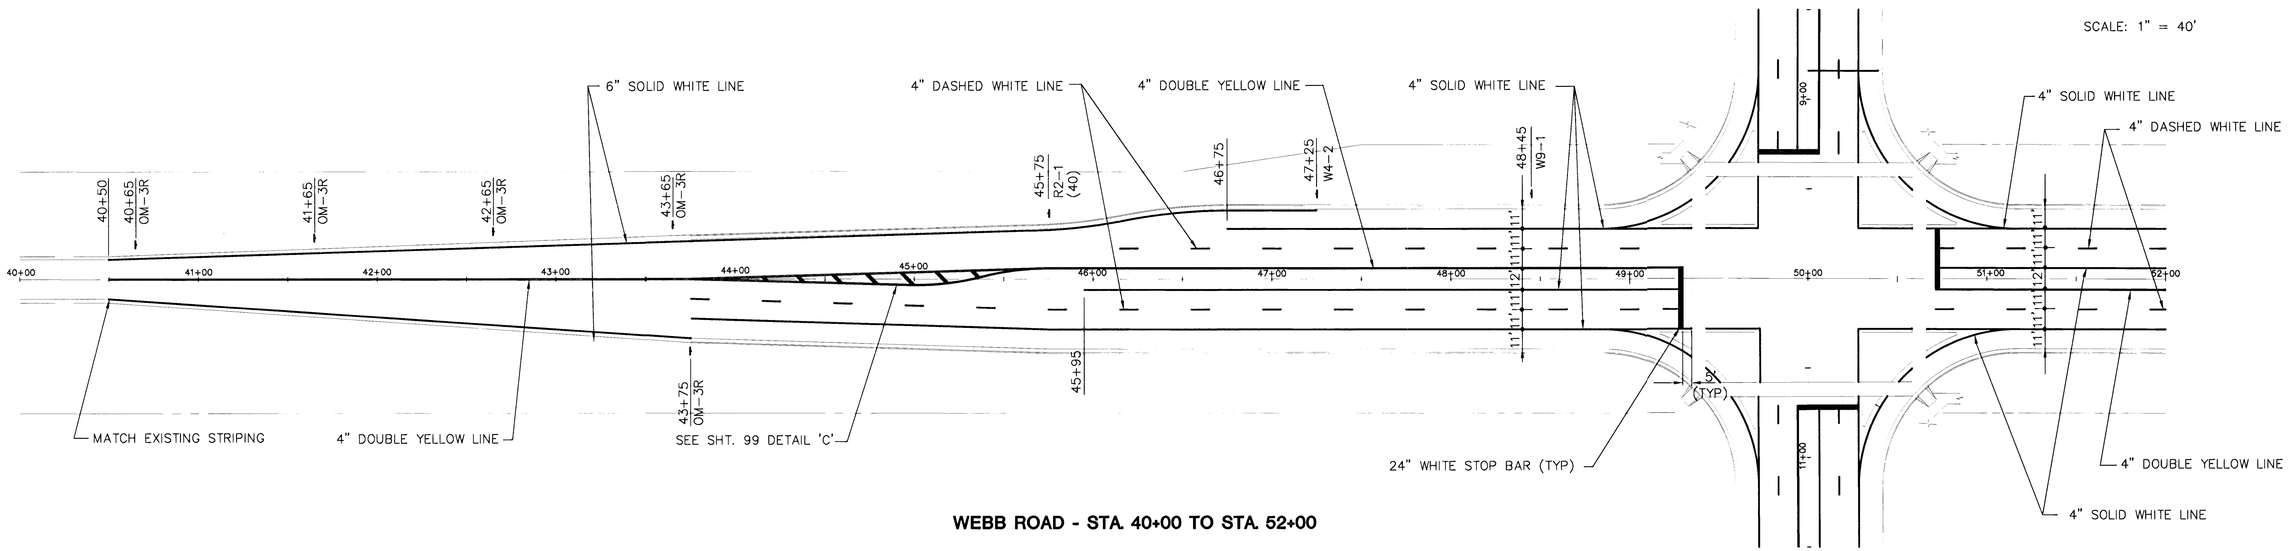


**WEBB ROAD - STA. 40+00 TO STA. 52+00**

SCALE: 1" = 40'

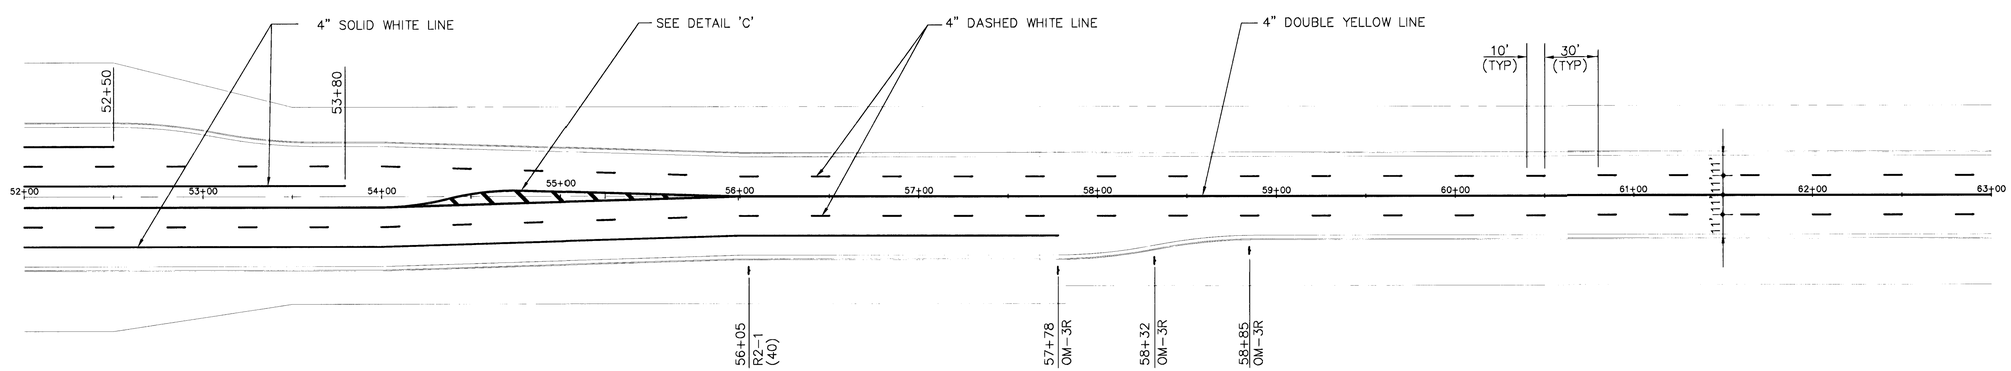


**WEBB ROAD - STA. 52+00 TO STA. 63+00**

REVISED 12-6-93

KANSAS DEPARTMENT OF TRANSPORTATION

**WEBB ROAD**

**PAVEMENT MARKING PLAN**

PROJECT NO. 87-U-1362-01 SEDGWICK, CO.

**MID-KANSAS ENGINEERING CONSULTANTS, INC.**

WICHITA, KANSAS

| | | | |
|---|---|---|---|
| DESIGNED BY: | | CHECKED BY: | DLH & KJS |
| DRAWN BY: | | DATE: | SHEET 97 OF 149 |

9156STP5