FHWA REGION NO.	STATE	PROJECT NO.	FISCAL YEAR	SHEET NO.	TOTAL SHEETS
7	KANSAS	87N-0094-01	1998	11	202

Scale: 1:200 (Horizontal)
Scale: 1:20 (Vertical)

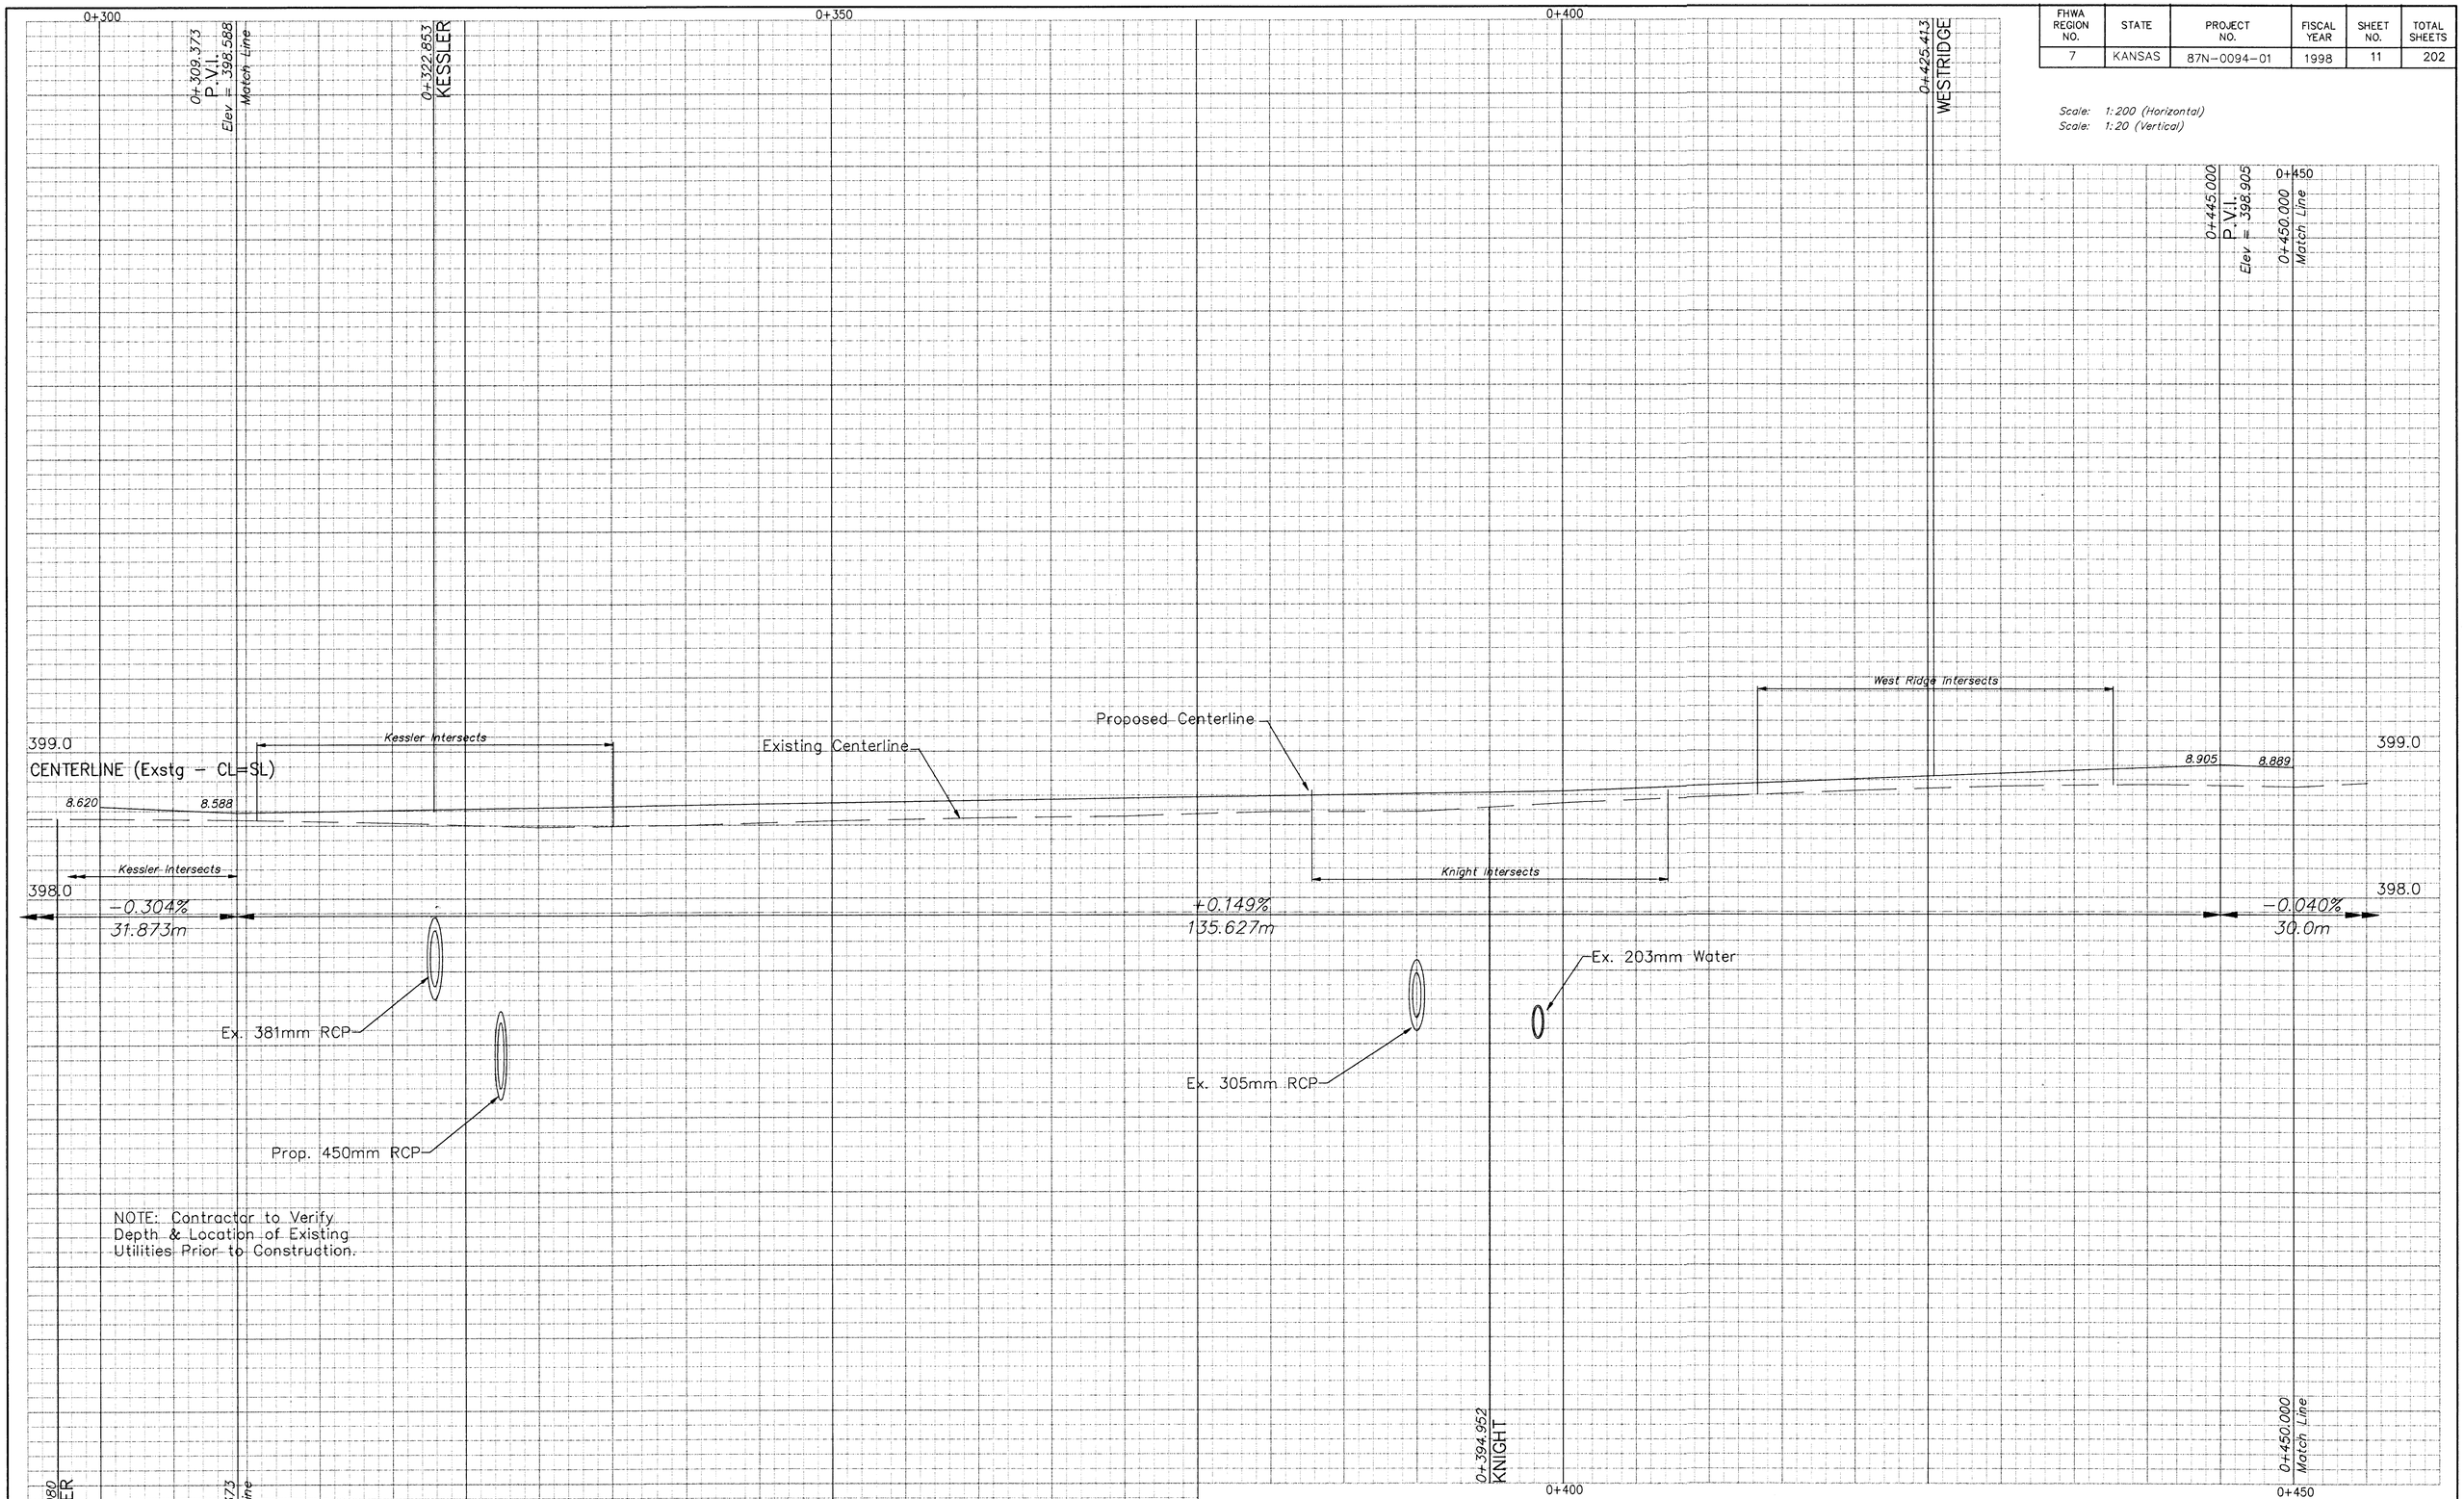

PROJECT NUMBER				
472 - 82906				
DESIGN	DRAWN	APPROVED	DATE	SCALE
JFB	SONNY	JFB	NOV 98	NOTED

PROJ NUMBER 95 05 E026
DIRECTORY CENTZOO
SHEET NAME XS03

CAPITAL IMPROVEMENT PROJECT
CENTRAL AVENUE
Sta. 0+309.373 to Sta. 0+450.0

BAUGHMAN COMPANY P.A.
ENGINEERING, SURVEYING, & PLANNING
316-262-7271 • 315 ELLIS • WICHITA, KANSAS 67211

SHEET 11 OF 202