FHWA REGION NO.	STATE	PROJECT NO.	FISCAL YEAR	SHEET NO.	TOTAL SHEETS
7	KANSAS	87N-0094-01	1998	29	202

Scale: 1:200 (Horizontal)
Scale: 1:20 (Vertical)

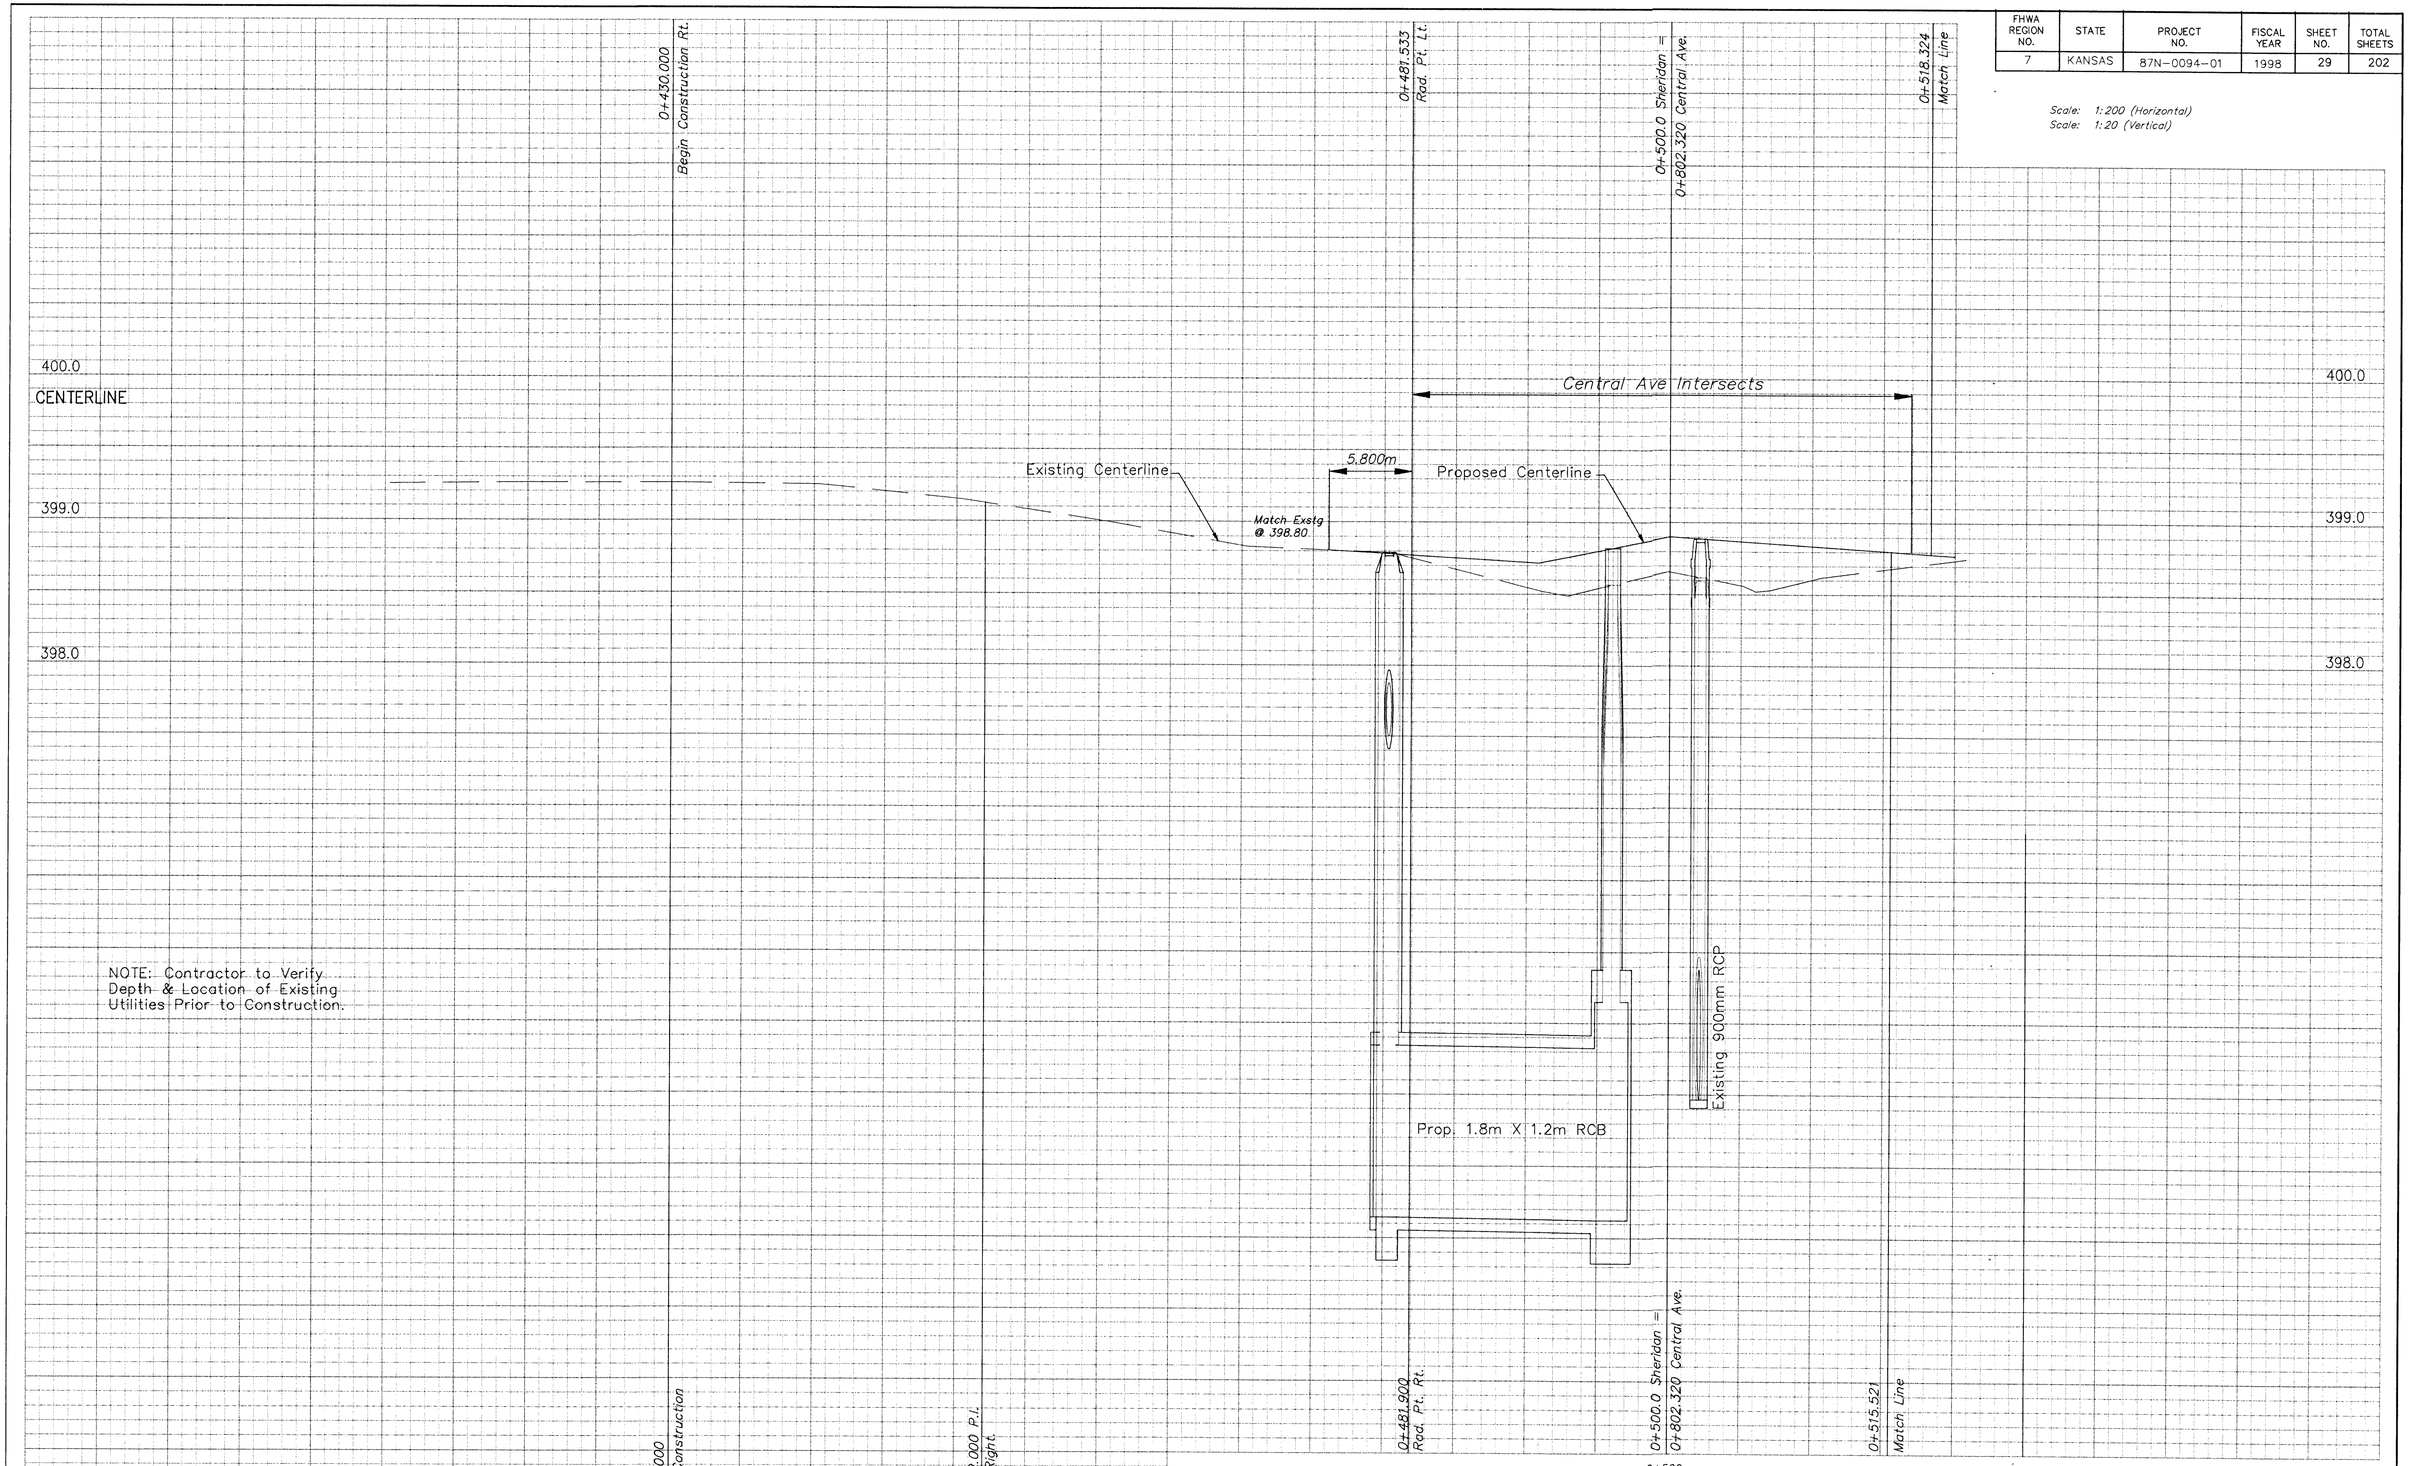

NOTE: Contractor to Verify Depth & Location of Existing Utilities Prior to Construction.

PROJECT NUMBER				
472 - 82908				
DESIGN	DRAWN	APPROVED	DATE	SCALE
STAFF	STAFF	JFB	NOV 98	NOTED

PROJ NUMBER 95 05 E026
DIRECTORY CENTZOO
SHEET NAME XS12

CAPITAL IMPROVEMENT PROJECT
SHERIDAN AVENUE
Sta. 0+430.0 to Sta. 0+500.0

BAUGHMAN COMPANY P. A.
ENGINEERING, SURVEYING, & PLANNING
316-262-7271 • 315 ELLIS • WICHITA, KANSAS 67211

SHEET 29 OF 202