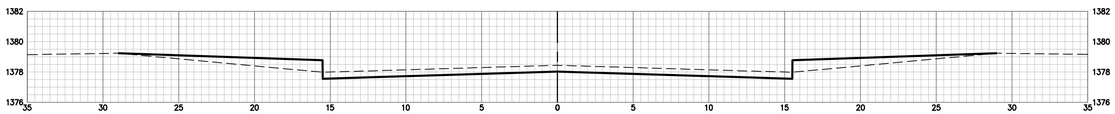

1+00

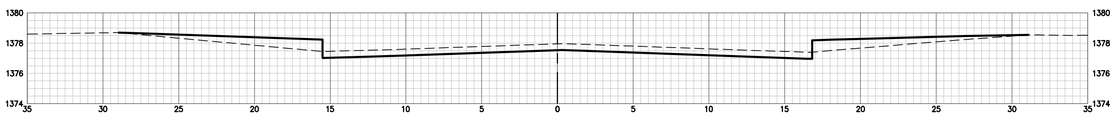

0+50

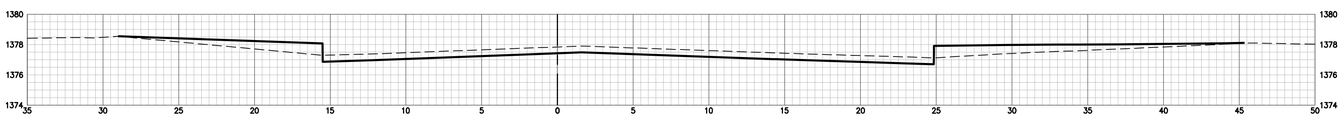

0+36.06

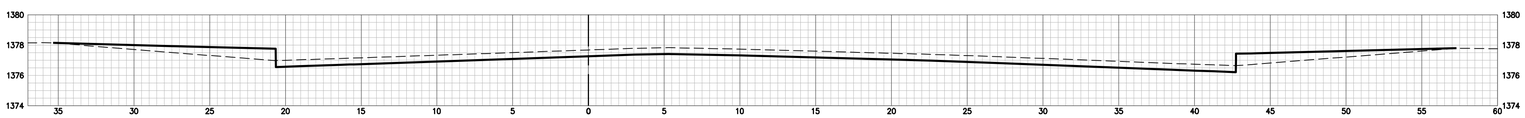

0+18.03

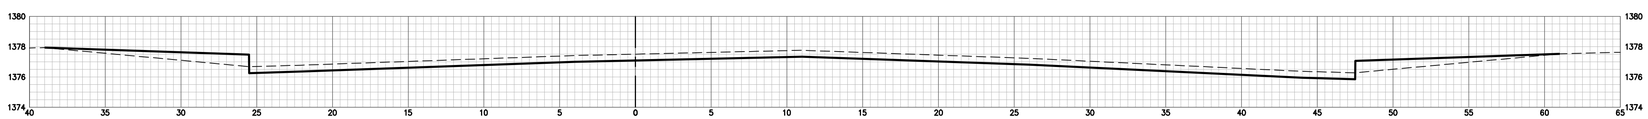

0+00

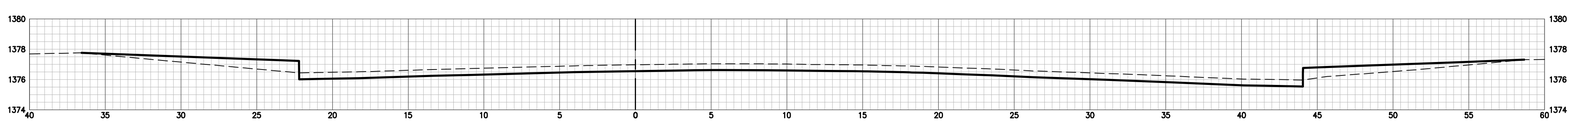

−0+15

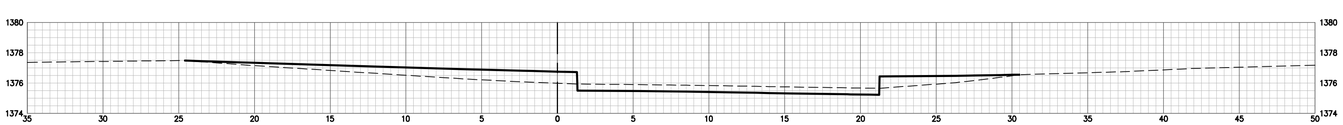

−0+35

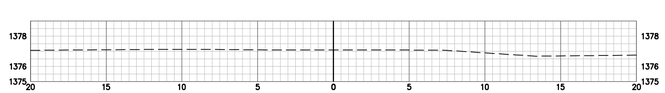

−0+50

33RD CT SOUTH

Baughman

Baughman Company , P.A. 315 Ellis St. Wichita, KS 67211 P 316-262-7271 F 316-262-0149
ENGINEERING | SURVEYING | PLANNING | LANDSCAPE ARCHITECTURE

PROJECT NUMBER
472-85430

SHEET
21 OF **27**

C:\Projects\Rocky Ford 2nd Addition_\Engineering\Phase 1\Str_17-12-E893\STR PLANS.DWG