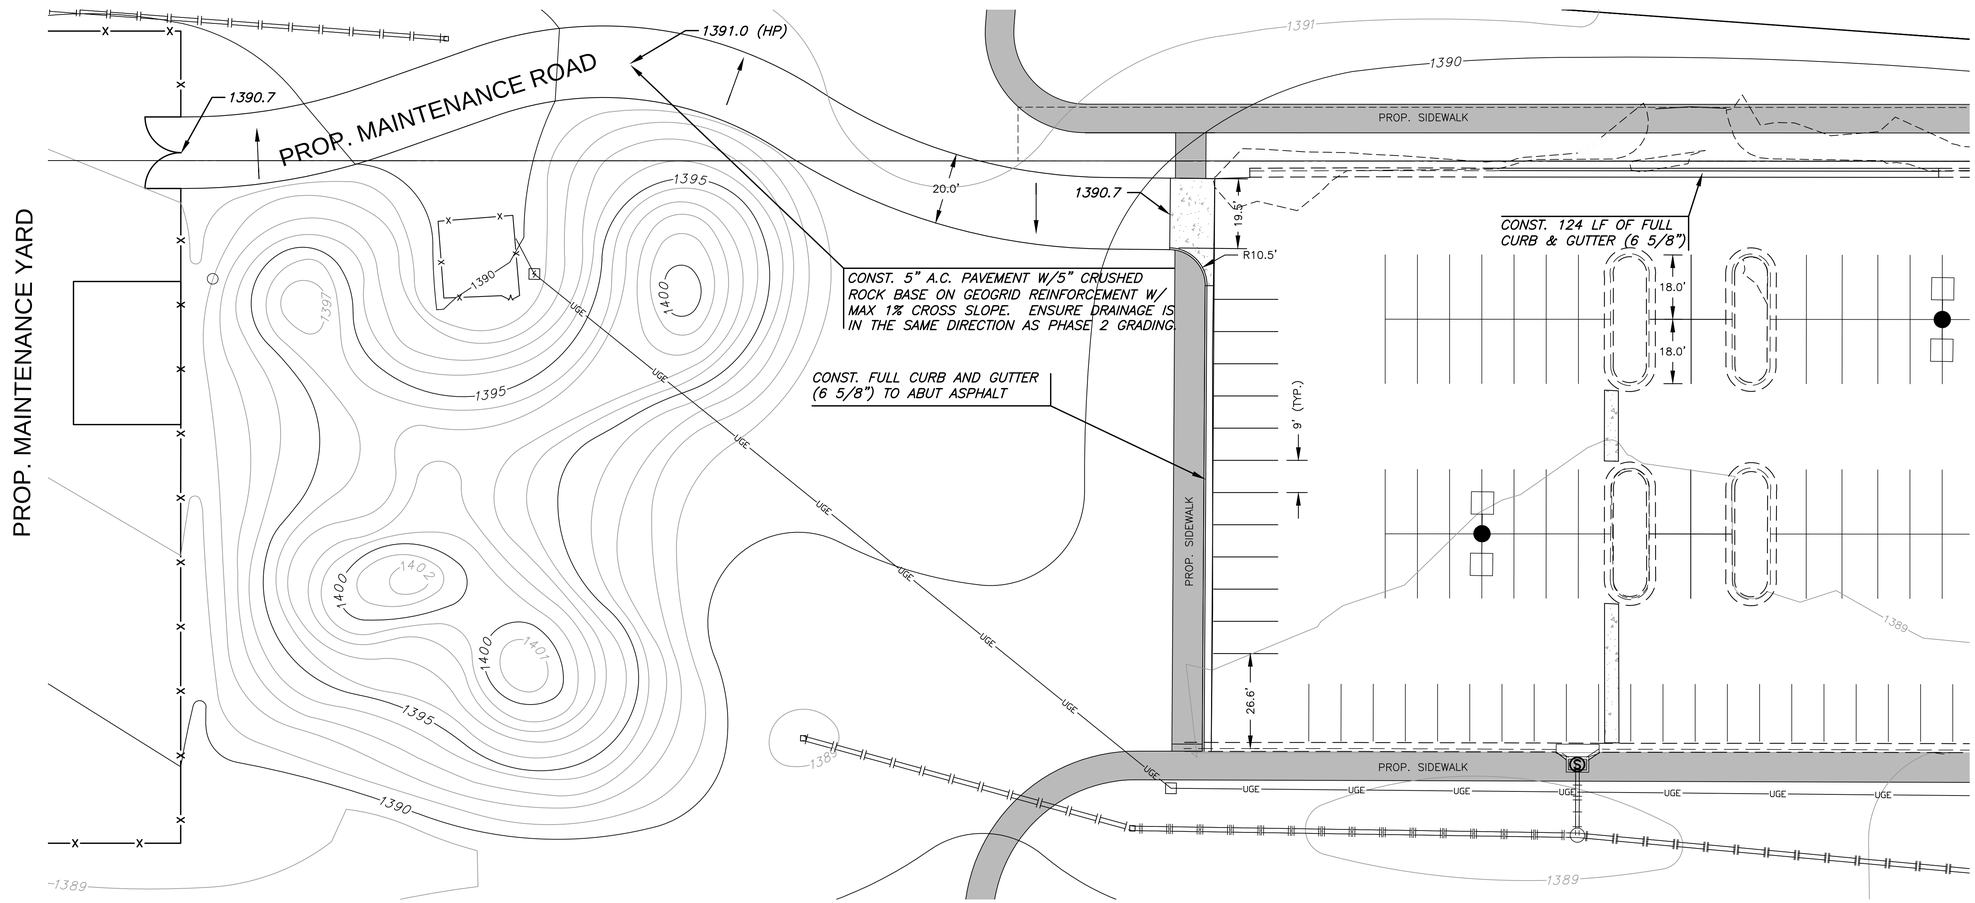

HARDSCAPE LEGEND

- 5" ASPHALT PAVEMENT
- 7" CONCRETE PAVEMENT
- 6" CONCRETE SIDEWALK
- SPECIALTY PAVEMENT
- PROPERTY LINE
- IRRIGATION SLEEVES
- TRANSITION FROM FULL CURB

UTILITIES LEGEND

- —X—X— PROPOSED FENCE
- —TV— EXISTING UNDERGROUND TELEVISION
- —OHE— OVERHEAD ELECTRIC
- —FOC— FIBER OPTIC CABLE
- —W— WATERLINE
- —UGT— UNDERGROUND TELEPHONE
- —UGE— UNDERGROUND ELECTRICAL
- —G— UNDERGROUND GAS
- SANITARY SEWER
- STORMWATER SEWER

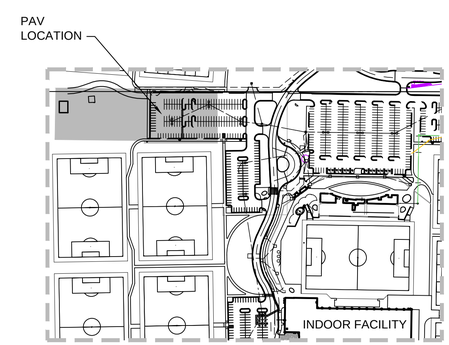

VICINITY MAP

No Scale

MKEC
Wichita, KS • 316-684-9600

PAVING, LANDSCAPE & UTILITIES FOR

STRYKER SPORTS

WICHITA, KANSAS

GREGORY J. ALLISON LICENSED 11159 KANSAS PROFESSIONAL ENGINEER

©2018
MKEC Engineering
All Rights Reserved
www.mkec.com
These drawings and their contents, including, but not limited to, all concepts, designs, & ideas are the exclusive property of MKEC Engineering (MKEC), and may not be used or reproduced in any way without the express consent of MKEC.

MAINTENANCE ACCESS

PROJECT NO.	1701010567
DATE	MAY 2, 2018
SCALE	1" = 20'

DESIGNED	DRAWN	CHECKED
ABC	ABC	ABC

NO.	REVISION	DATE
0	ISSUED FOR CONST.	05-02-18

SHEET NO.

18 OF 102

PLOTTED: Wednesday, May 02, 2018 @ 02:40PM

J:\PROJECTS\2017\1701010567_COW_STRYKER_1701567 CAD\SHTS\05 CIVIL\PAV\17567-05-5307.DWG