FHWA REGION NO.	STATE	PROJECT NO.	FISCAL YEAR	SHEET NO.	TOTAL SHEETS
7	KANSAS	87-N-0094-01	1998	51	202

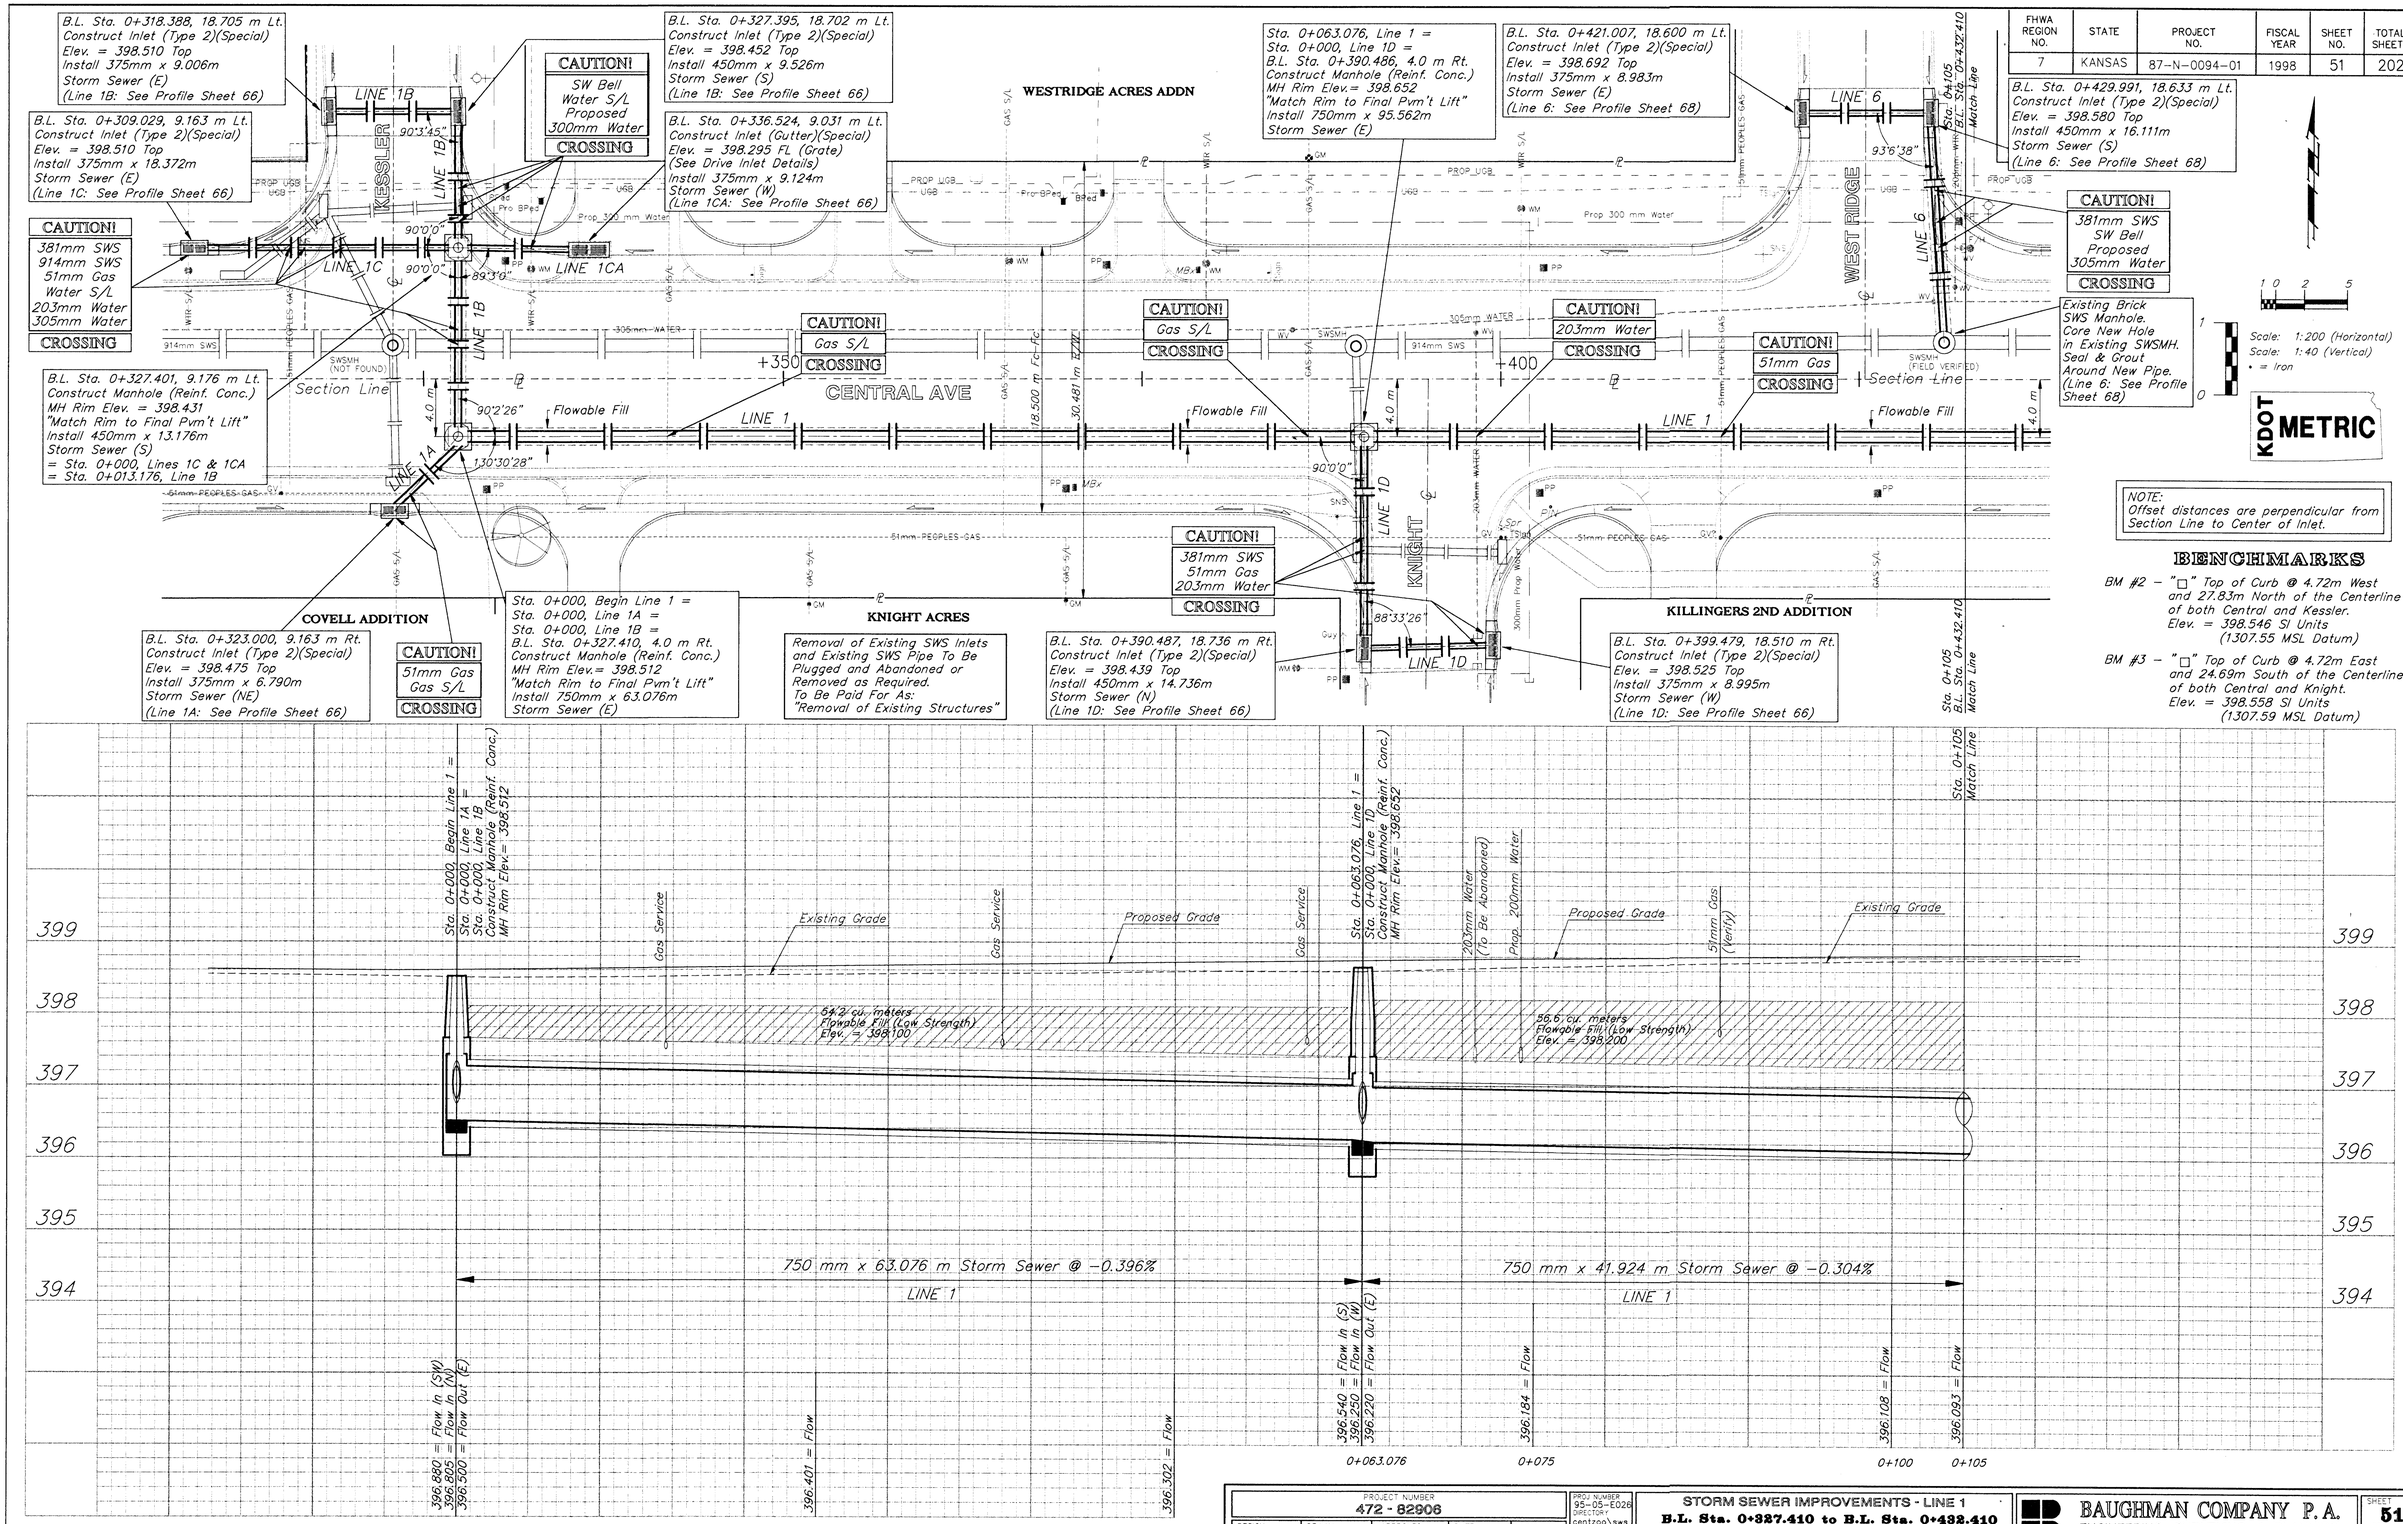

PROJECT NUMBER	PROJ NUMBER / DIRECTORY	SHEET NAME
472 - 82906	95-05-E026 centzoo\swsl	swsl.dwg

DESIGN	DRAWN	APPROVED	DATE	SCALE
STAFF	STAFF	JFB	NOV 98	NOTED

STORM SEWER IMPROVEMENTS - LINE 1
B.L. Sta. 0+327.410 to B.L. Sta. 0+432.410
CENTRAL AVENUE - PHASE 1 - WEST ST TO MCLEAN

BAUGHMAN COMPANY P.A.
ENGINEERING, SURVEYING, & PLANNING
316-292-7271 • 315 ELLIS • WICHITA, KANSAS 67211

SHEET 51 OF 202