FHWA REGION NO.	STATE	PROJECT NO.	FISCAL YEAR	SHEET NO.	TOTAL SHEETS
7	KANSAS		1998	95	202

METRIC

Scale: 1:200 (Horizontal)
Scale: 1:40 (Vertical)

BENCHMARKS

BM #5 – City Disc Located @ 9.14m South and 12.8m East of the Centerline of both Sheridan and Central.
Elev. = 399.024 SI Units (1309.08 MSL Datum)

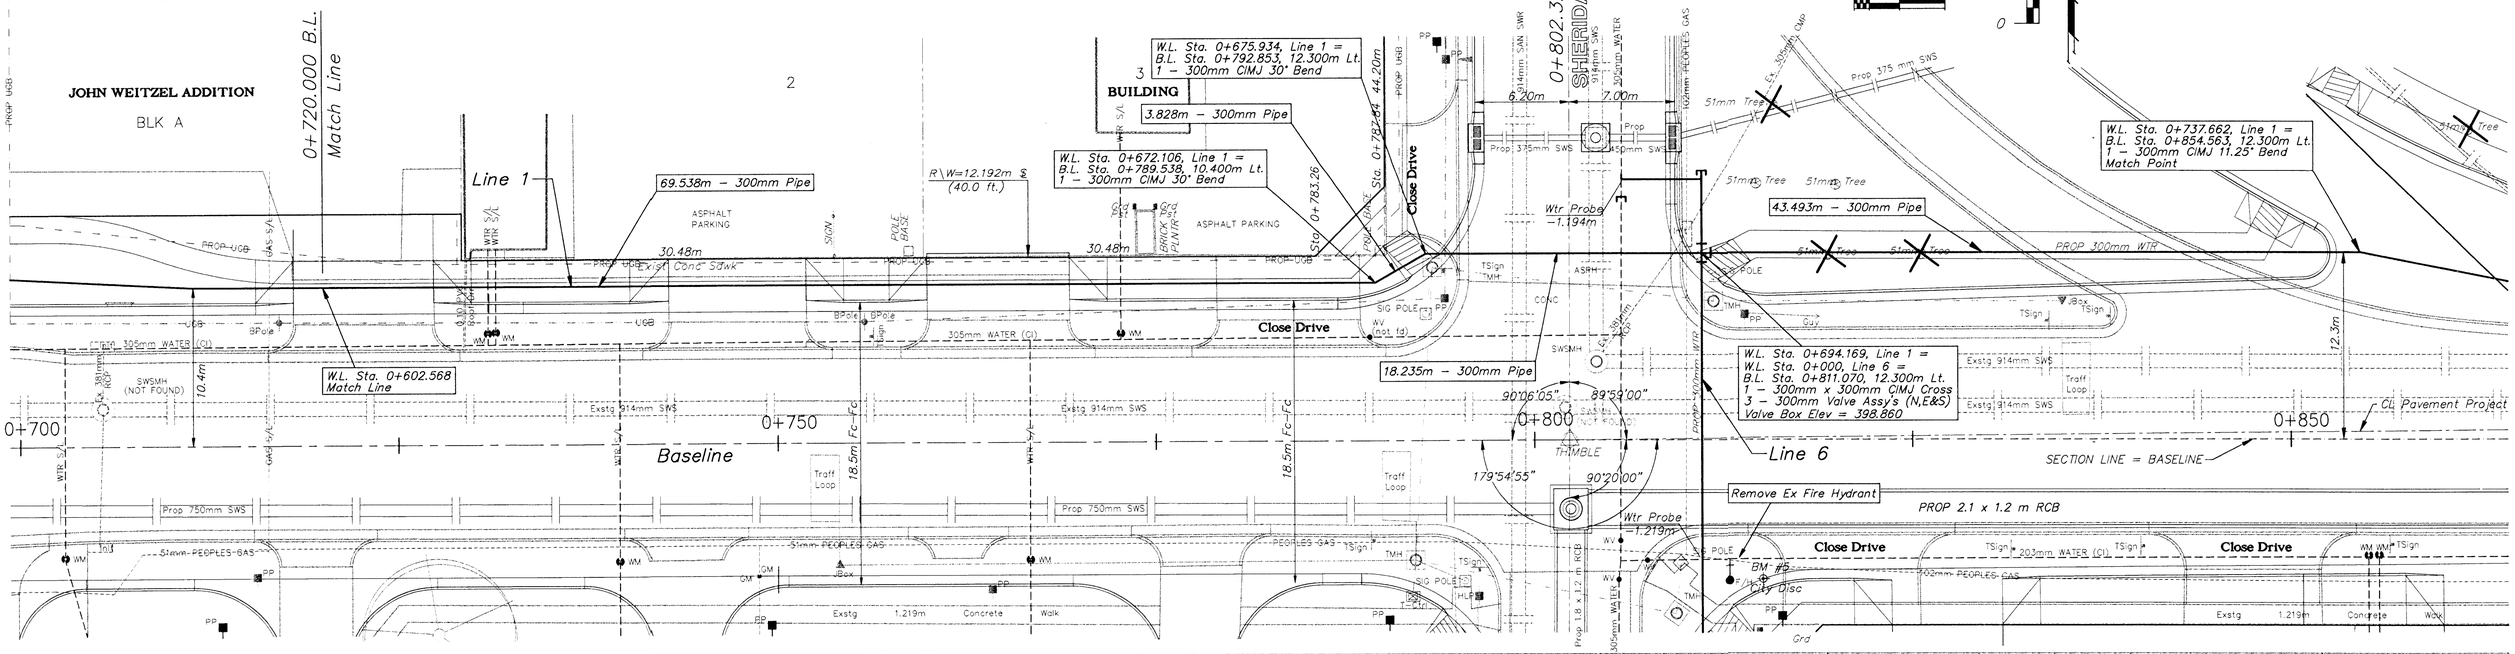

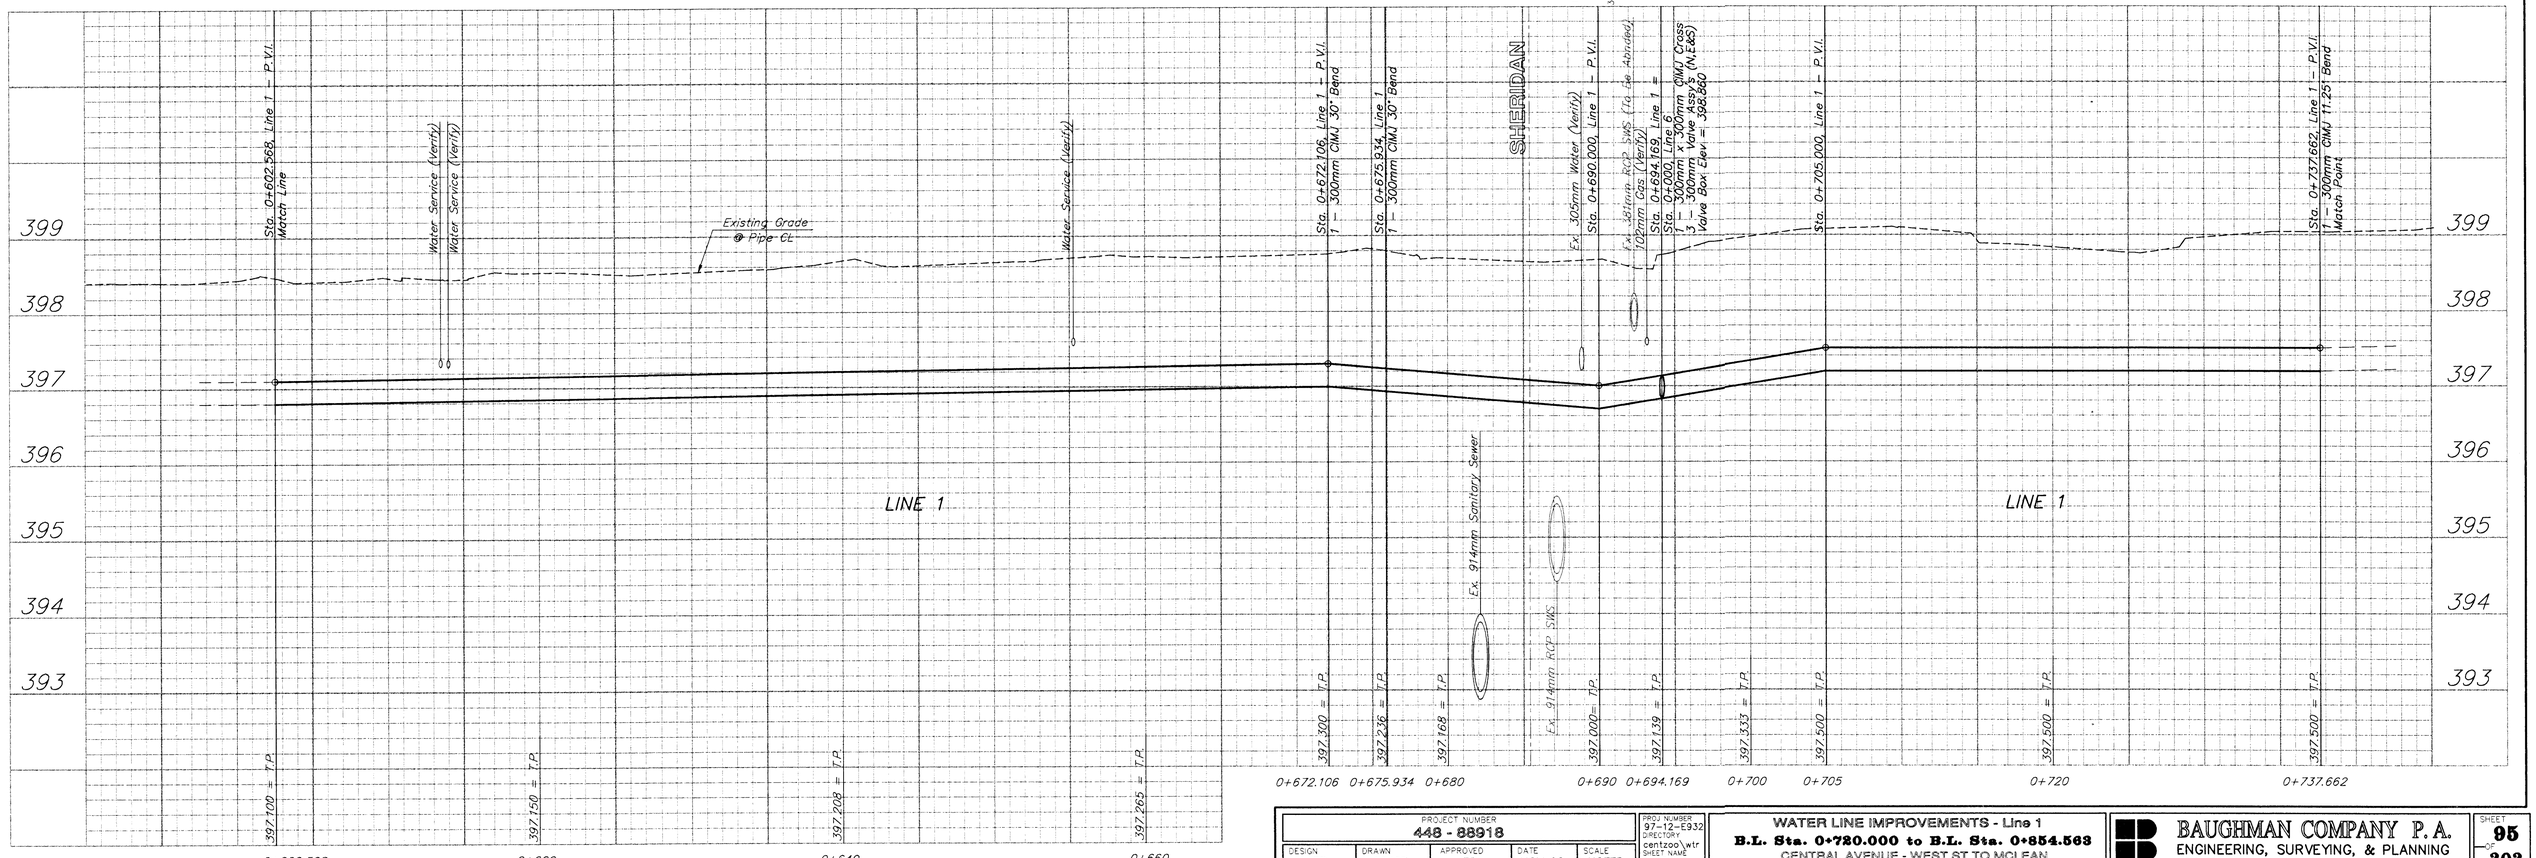

PROJECT NUMBER				
448 - 88918				
DESIGN	DRAWN	APPROVED	DATE	SCALE
JFB	STAFF	JFB	NOV 98	NOTED

PROJ NUMBER 97-12-E932
DIRECTORY centzoo\wtr
SHEET NAME wtr6.dwg

WATER LINE IMPROVEMENTS - Line 1
B.L. Sta. 0+720.000 to B.L. Sta. 0+854.563
CENTRAL AVENUE - WEST ST TO MCLEAN

BAUGHMAN COMPANY P. A.
ENGINEERING, SURVEYING, & PLANNING
316-262-7271 • 315 ELLIS • WICHITA, KANSAS 67211

SHEET 95 OF 202