FHWA REGION NO.	STATE	PROJECT NO.	FISCAL YEAR	SHEET NO.	TOTAL SHEETS
7	KANSAS	87N-0094-01	1998	127	202

1 0 1 2 5
Scale: 1:200

PLANT MATERIAL LOCATION

STATION	CENTER LINE OFFSET	DESCRIPTION
+151.5	11.8m Lt.	Shumard Oak

Note: See Plant Schedule for Material Sizes.

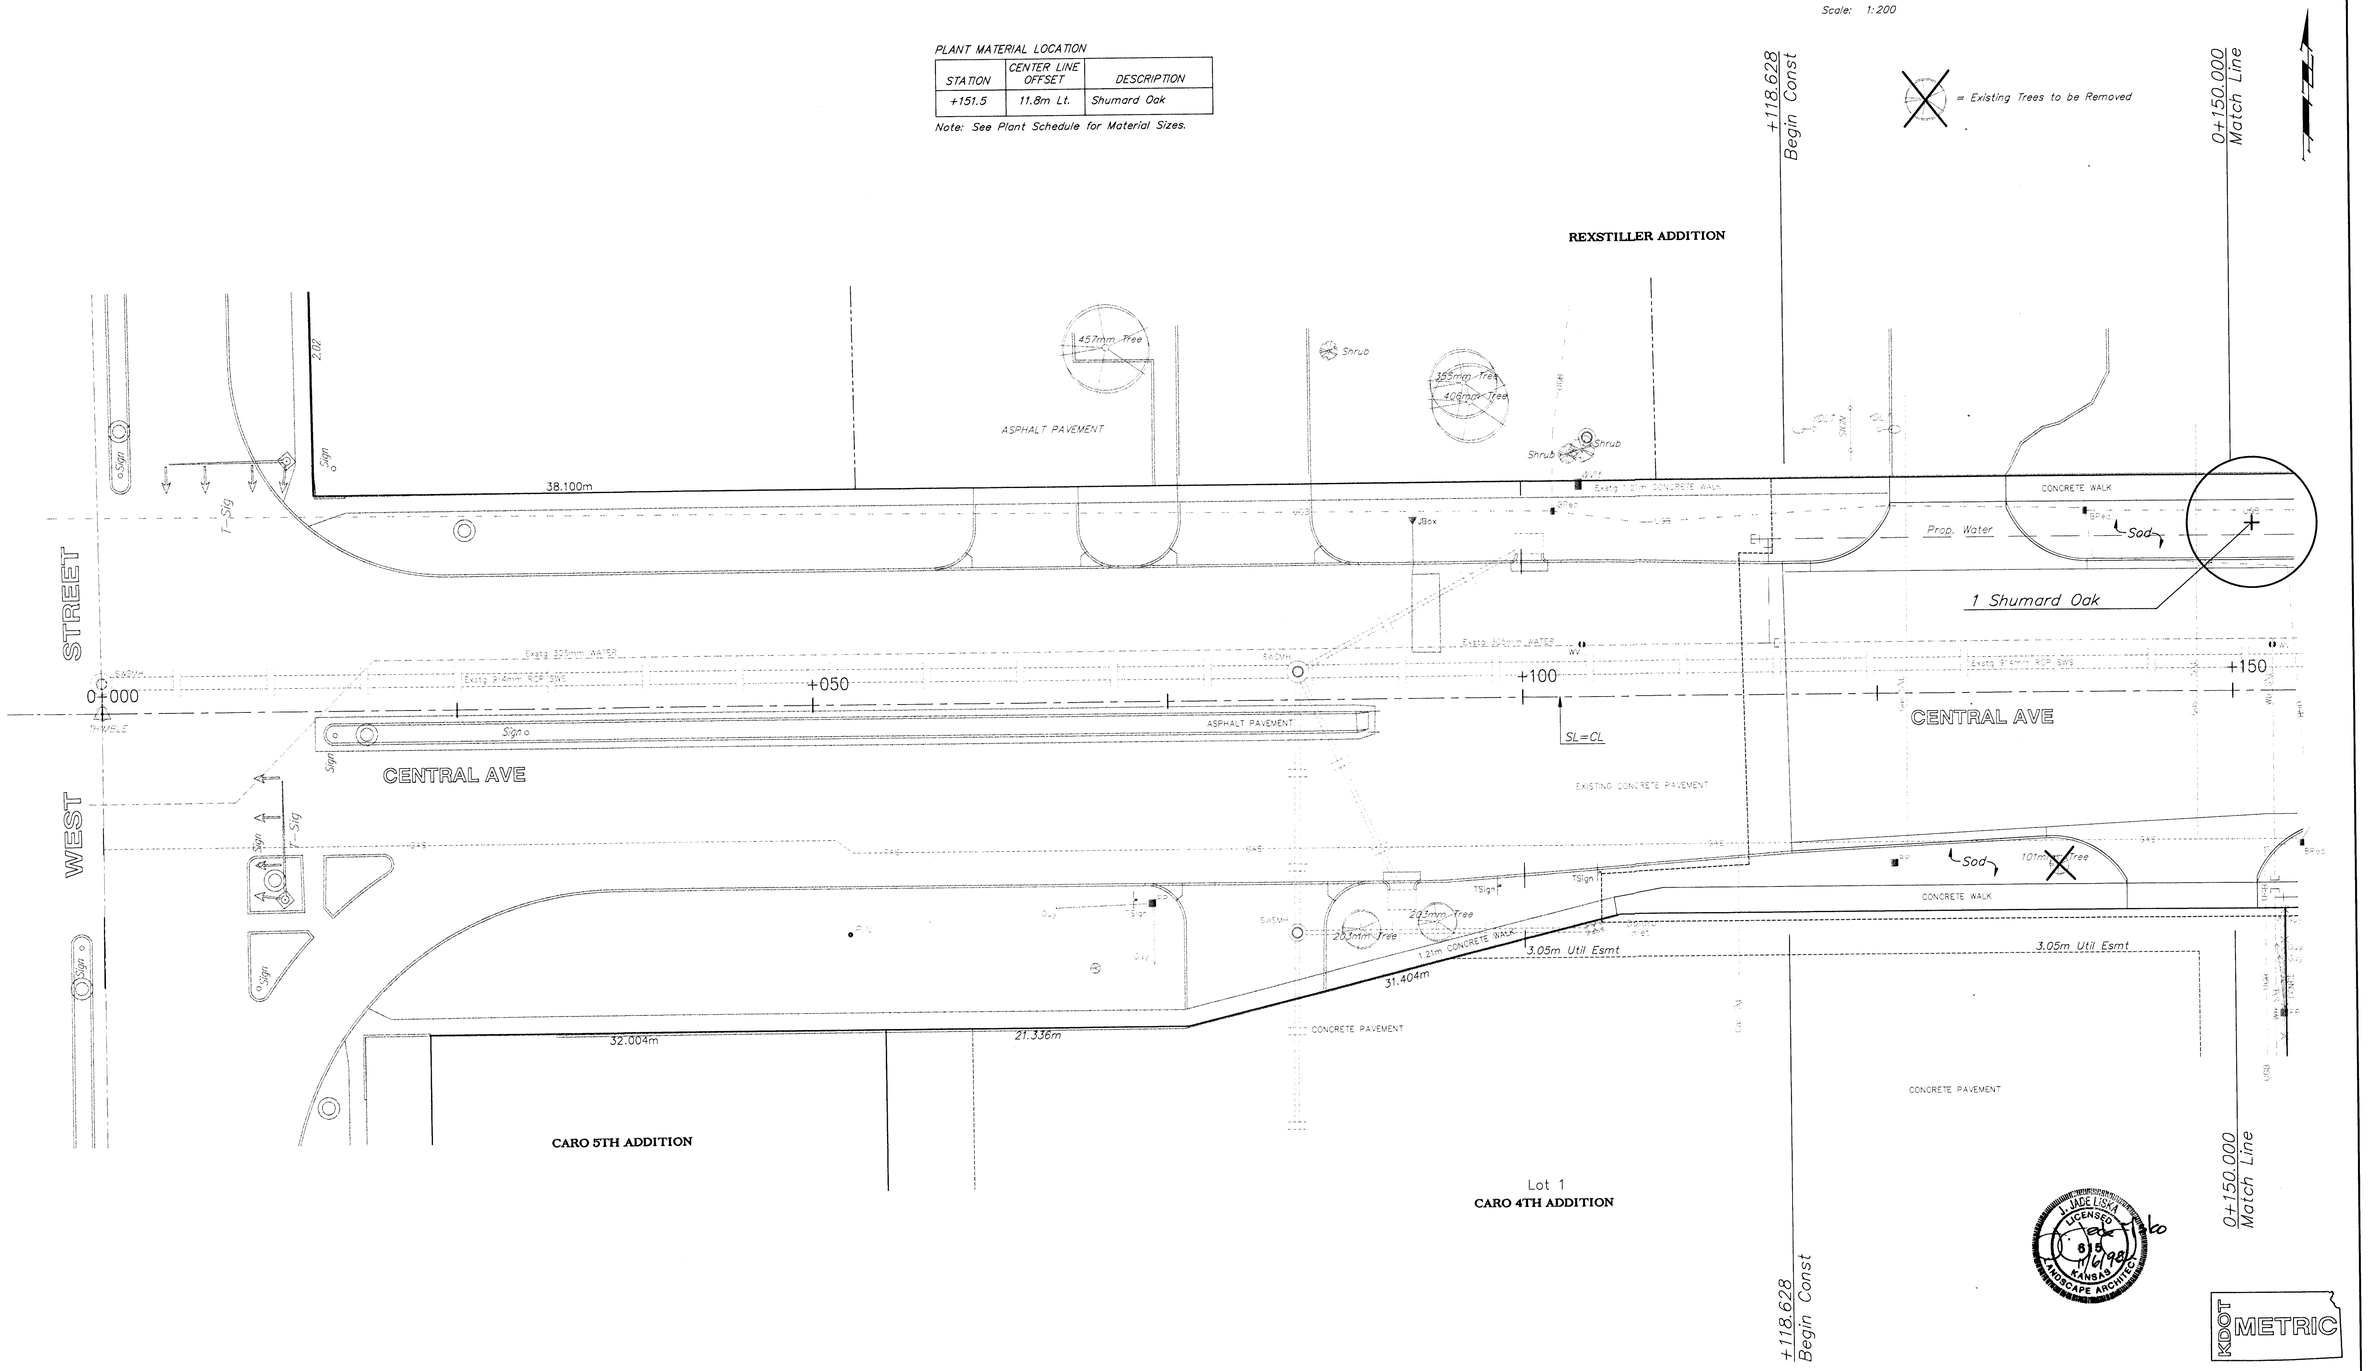

PROJECT NUMBER 472 - 82908				
DESIGN JJL	DRAWN KWR	APPROVED PJM	DATE NOV 98	SCALE NOTED

PROJ NUMBER 95 05 E026
DIRECTORY CENTZOO
SHEET NAME LSCAPE01

CENTRAL AVENUE
LANDSCAPING PLANS
Sta 0+000.0 to Sta 0+150.0

BAUGHMAN COMPANY P. A.
ENGINEERING, SURVEYING, & PLANNING
316-262-7271 • 315 ELLIS • WICHITA, KANSAS 67211

SHEET 127 OF 202