FHWA REGION NO.	STATE	PROJECT NO.	FISCAL YEAR	SHEET NO.	TOTAL SHEETS
7	KANSAS	87N-0094-01	1998	135	202

5 0 10 25
Scale: 1:200

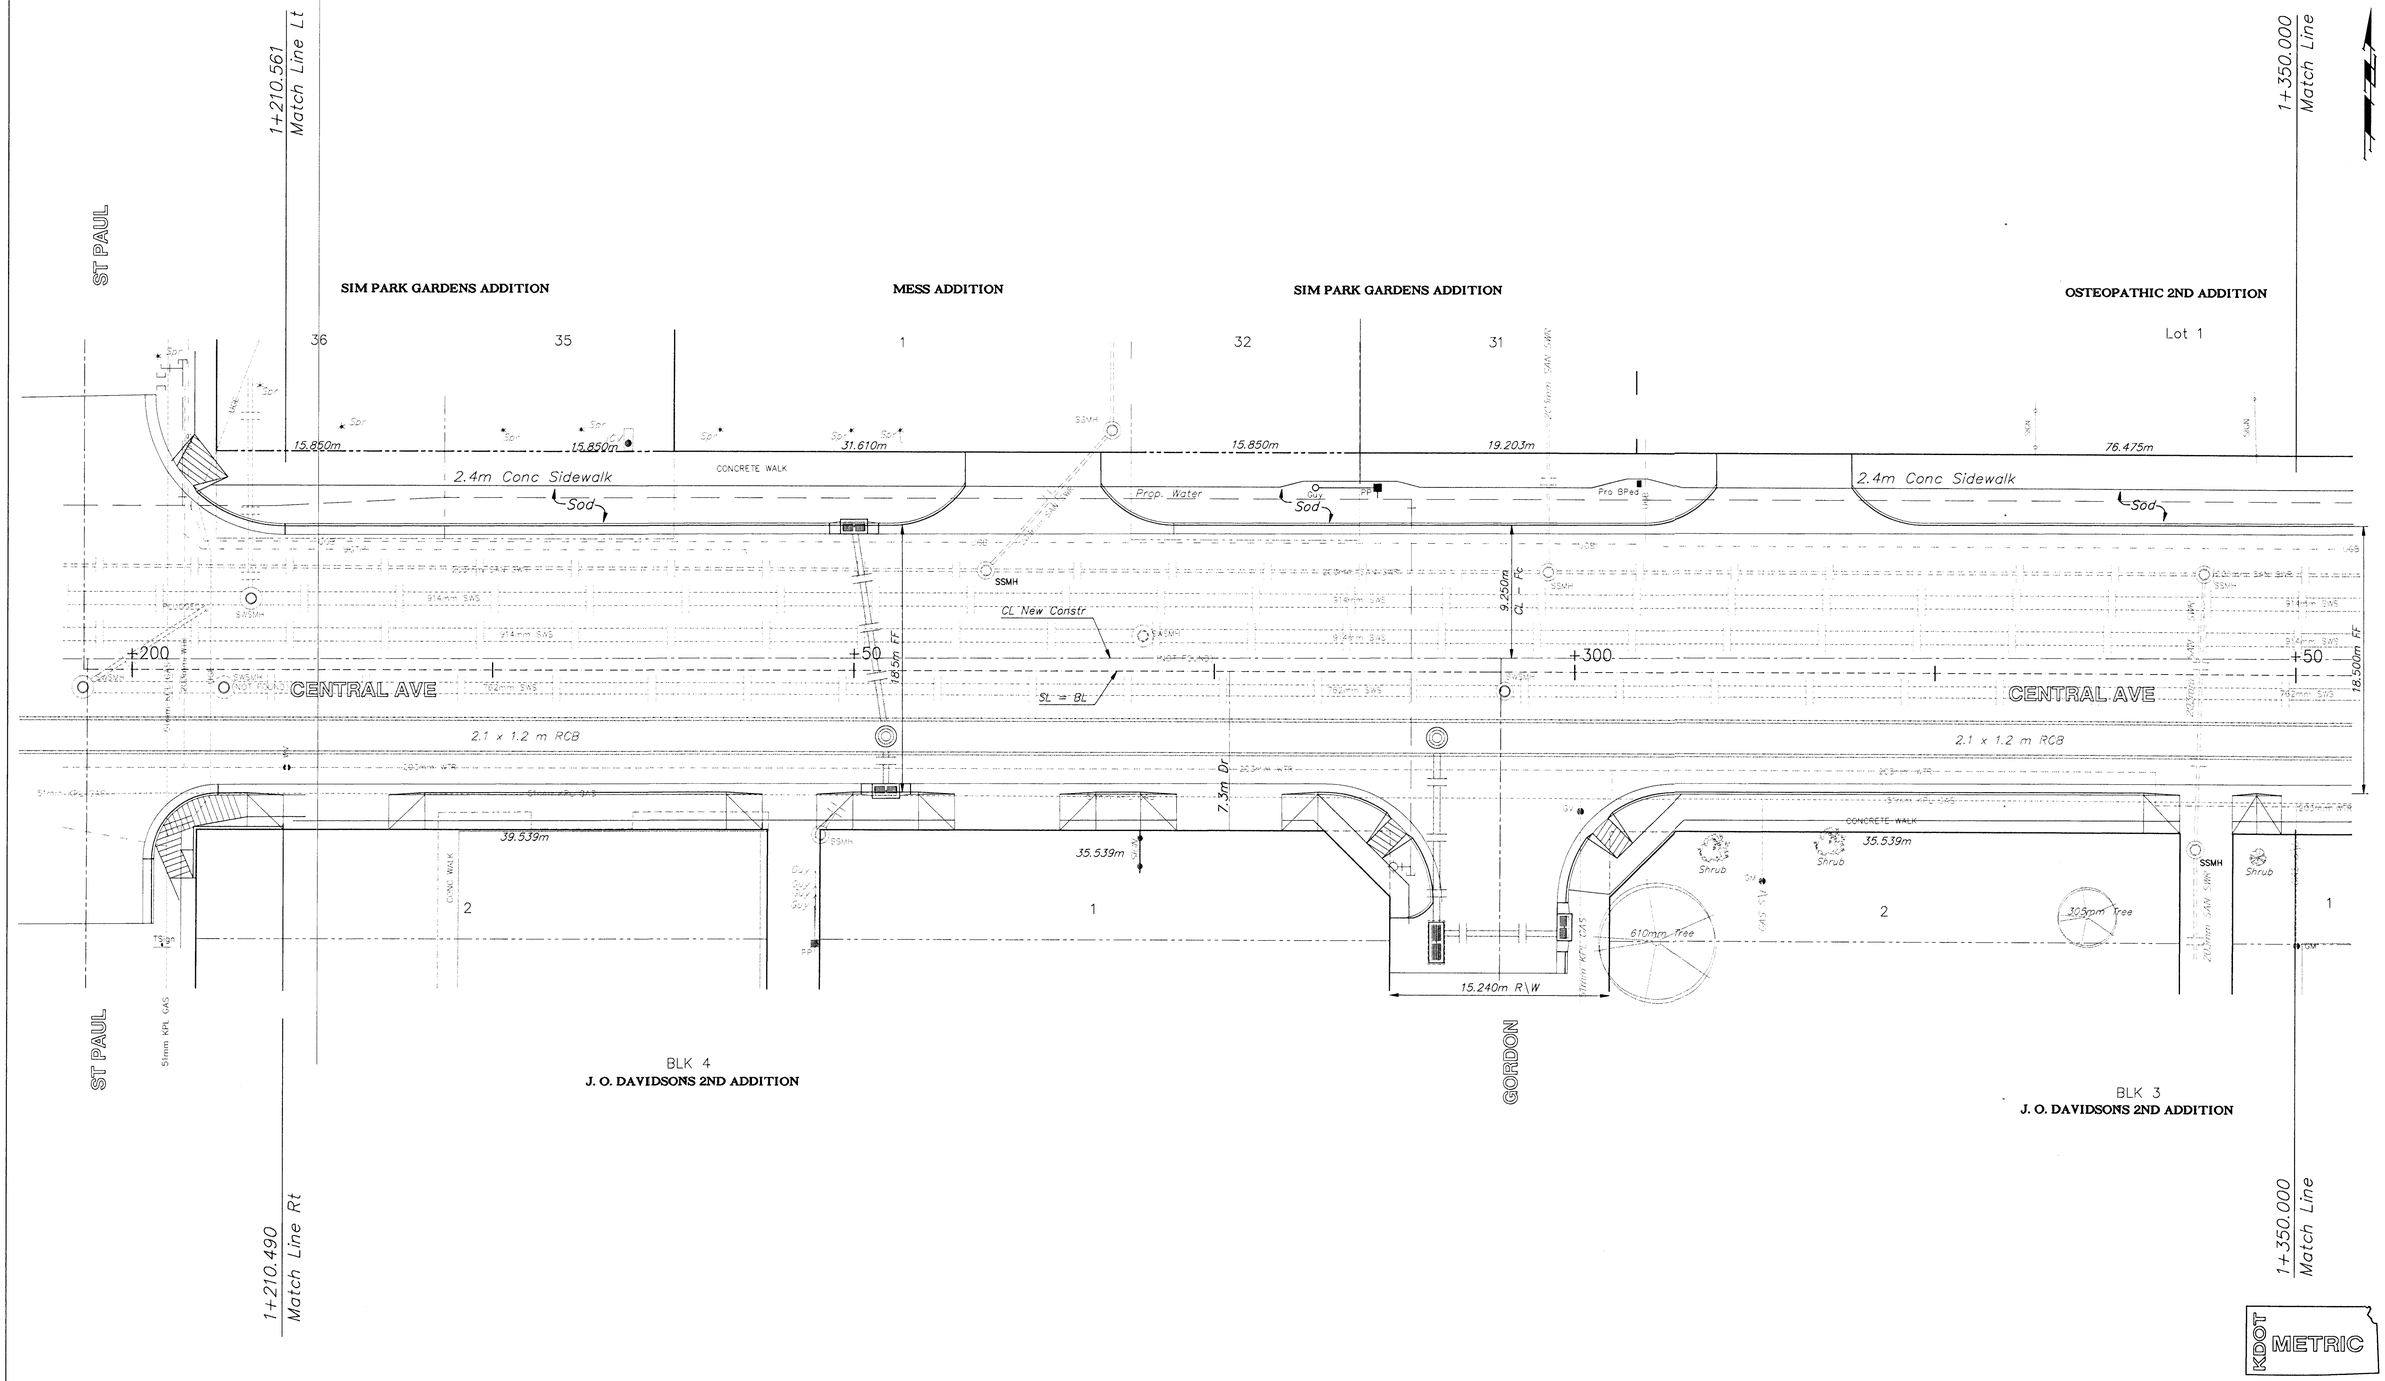

KDOT METRIC

PROJECT NUMBER				
472 - 82906				
DESIGN	DRAWN	APPROVED	DATE	SCALE
JJL	KWR	PJM	NOV 98	NOTED

PROJ NUMBER 95 05 E026
DIRECTORY CENTZ00
SHEET NAME SCAPE09

CENTRAL AVENUE
LANDSCAPING PLANS
Sta. 1+210.490 to Sta. 1+350.000

BAUGHMAN COMPANY P. A.
ENGINEERING, SURVEYING, & PLANNING
316-262-7271 • 315 ELLIS • WICHITA, KANSAS 67211

SHEET 135 OF 202