FHWA REGION NO.	STATE	PROJECT NUMBER	FISCAL YEAR	SHEET NUMBER	TOTAL SHEETS
7	KANSAS	87N-0127-01	2001	6	105

	BY	DATE
REFERENCES NOTED		
REFERENCES CHECKED		

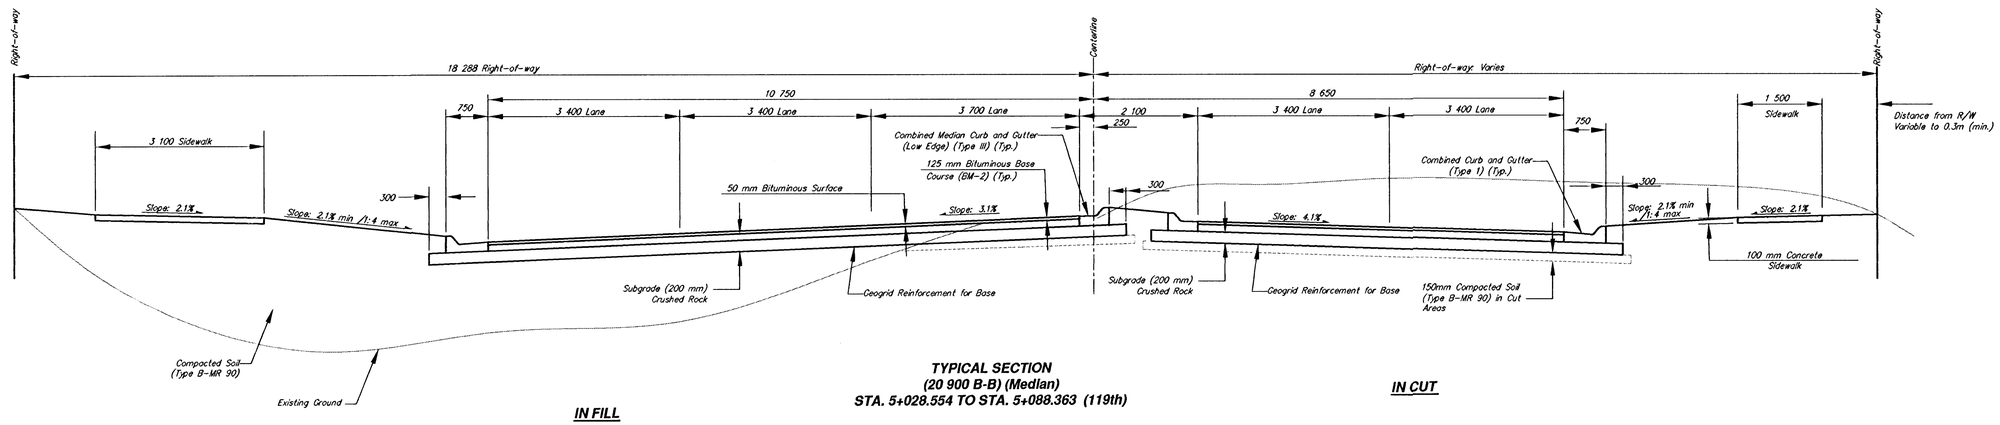

IN FILL

TYPICAL SECTION
(20 900 B-B) (Median)
STA. 5+028.554 TO STA. 5+088.363 (119th)

IN CUT

119TH STREET WEST
TYPICAL SECTIONS

SRB
924 NORTH MAIN
WICHITA, KANSAS 67203
www.srb1.com
316-264-8008
FAX 264-6821
E-Mail: srb@srb1.com
SAVOY, RUGGLES & BOHM, P.A.
ENGINEERING & SURVEYING

REVISED

PROJECT NUMBER
472-83138

DRAWN	DESIGN	REVIEW	DATE	UTILITY	SRB JOB
TEB	MWS		June 1, 2001		1478T

Sheet Title: Typical Sections