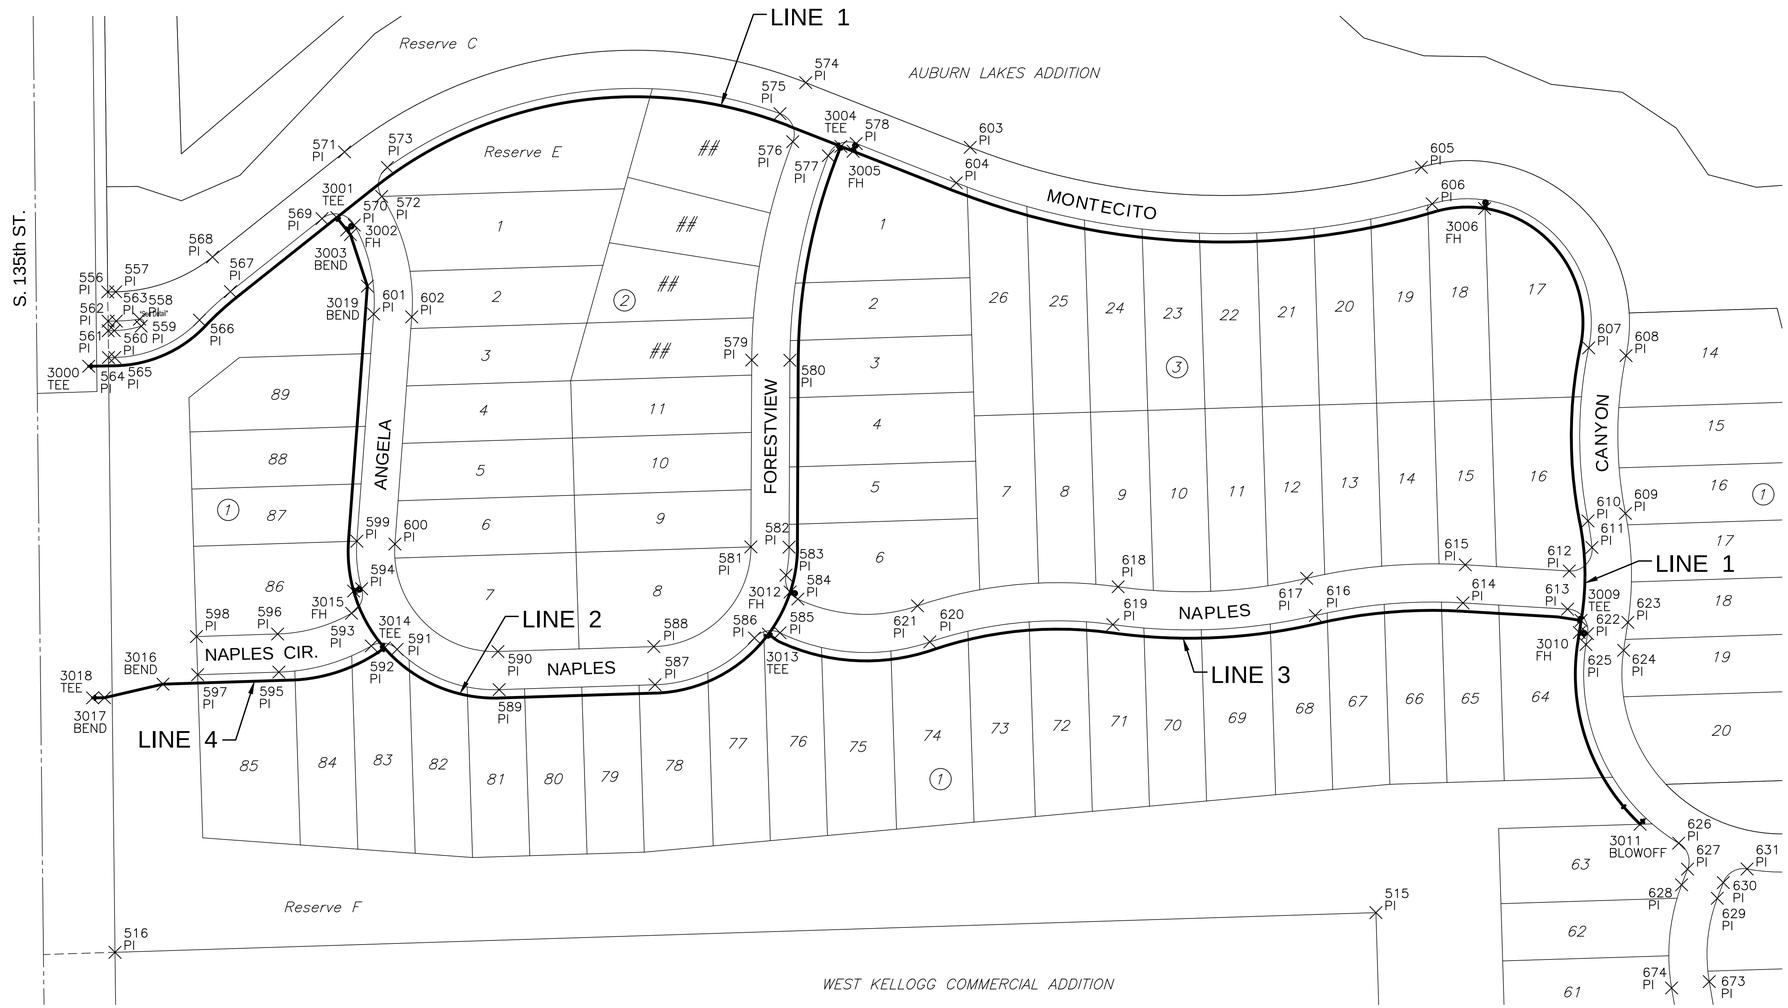

EVERY ATTEMPT HAS BEEN MADE TO INSURE ALL COORDINATE VALUES SHOWN ARE AN ACCURATE AND TRUE REPRESENTATION OF THE CURRENT PLANS. ALL VALUES ARE TO BE CONFIRMED WITH THE FINAL SIGNED PLAN SET BEFORE USE.

MKEC
Wichita, KS • 316-684-9600

WATER DISTRIBUTION PLANS FOR

AUBURN LAKES ADDITION

PHASE 1

©2018
MKEC Engineering
All Rights Reserved
www.mkec.com
These drawings and their contents, including, but not limited to, all concepts, designs, & ideas are the exclusive property of MKEC Engineering (MKEC), and may not be used or reproduced in any way without the express consent of MKEC.

BUBBLE MAP

PROJECT NO.	448-90888
DATE	MAY 2018
SCALE	1" = 60'

DESIGNED	DRAWN	CHECKED
DFL	JWC	GJA

NO.	REVISION	DATE

SHEET NO.

11 OF 22

PLOTTED: Monday, May 21, 2018 @ 11:41AM

J:\PROJECTS\2016\160101\0221_PERFECTION_AUBURN_LAKES_18221 CAD\SHTS\05 CIVIL\WTR\18221-05-3500.DWG