FHWA REGION NO.	STATE	PROJECT NUMBER	FISCAL YEAR	SHEET NUMBER	TOTAL SHEETS
7	KANSAS	87 N-0189-01	2001	34	105

REFERENCES NOTED	BY	DATE
REFERENCES CHECKED		

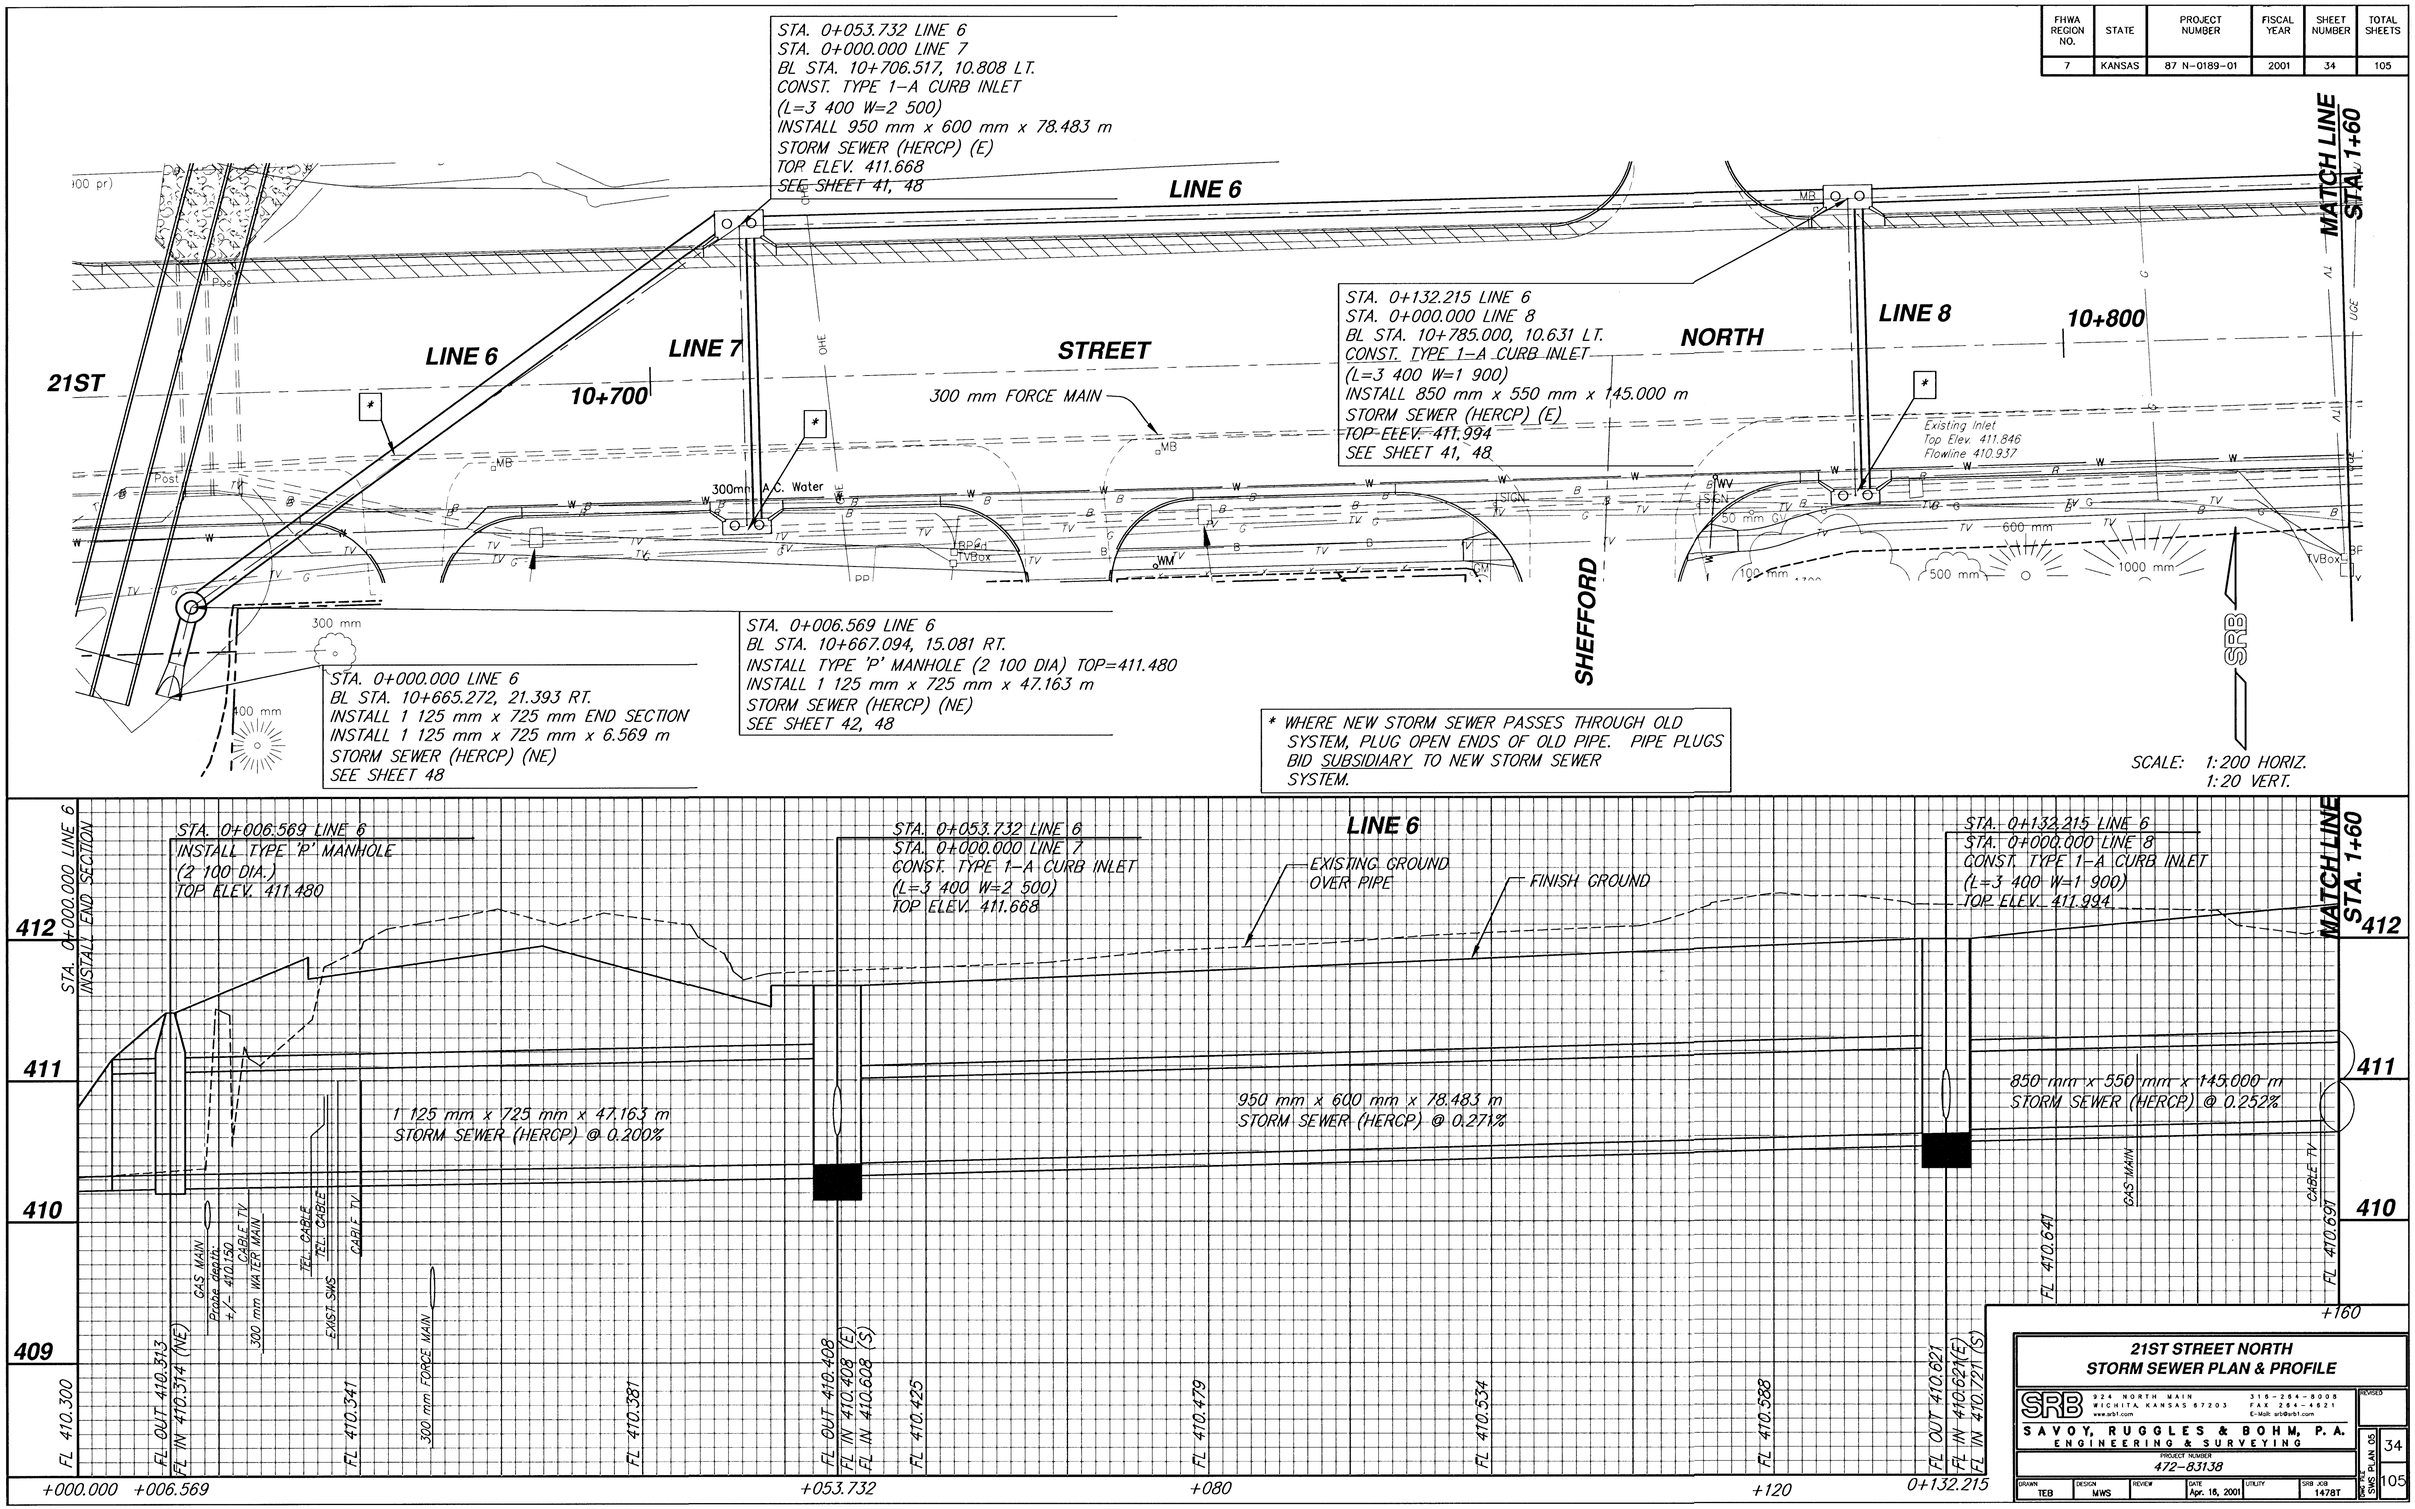

21ST STREET NORTH
STORM SEWER PLAN & PROFILE

SRB 924 NORTH MAIN WICHITA KANSAS 67203 www.srb1.com 316-264-8008 FAX 264-4621 E-Mail: srb@srb1.com

SAVOY, RUGGLES & BOHM, P.A.
ENGINEERING & SURVEYING

PROJECT NUMBER 472-83138

DRAWN	DESIGN	REVIEW	DATE	UTILITY	SRB JOB
TEB	MWS		Apr. 16, 2001		1478T

REVISED

DWG FILE SWS PLAN 05

34

105