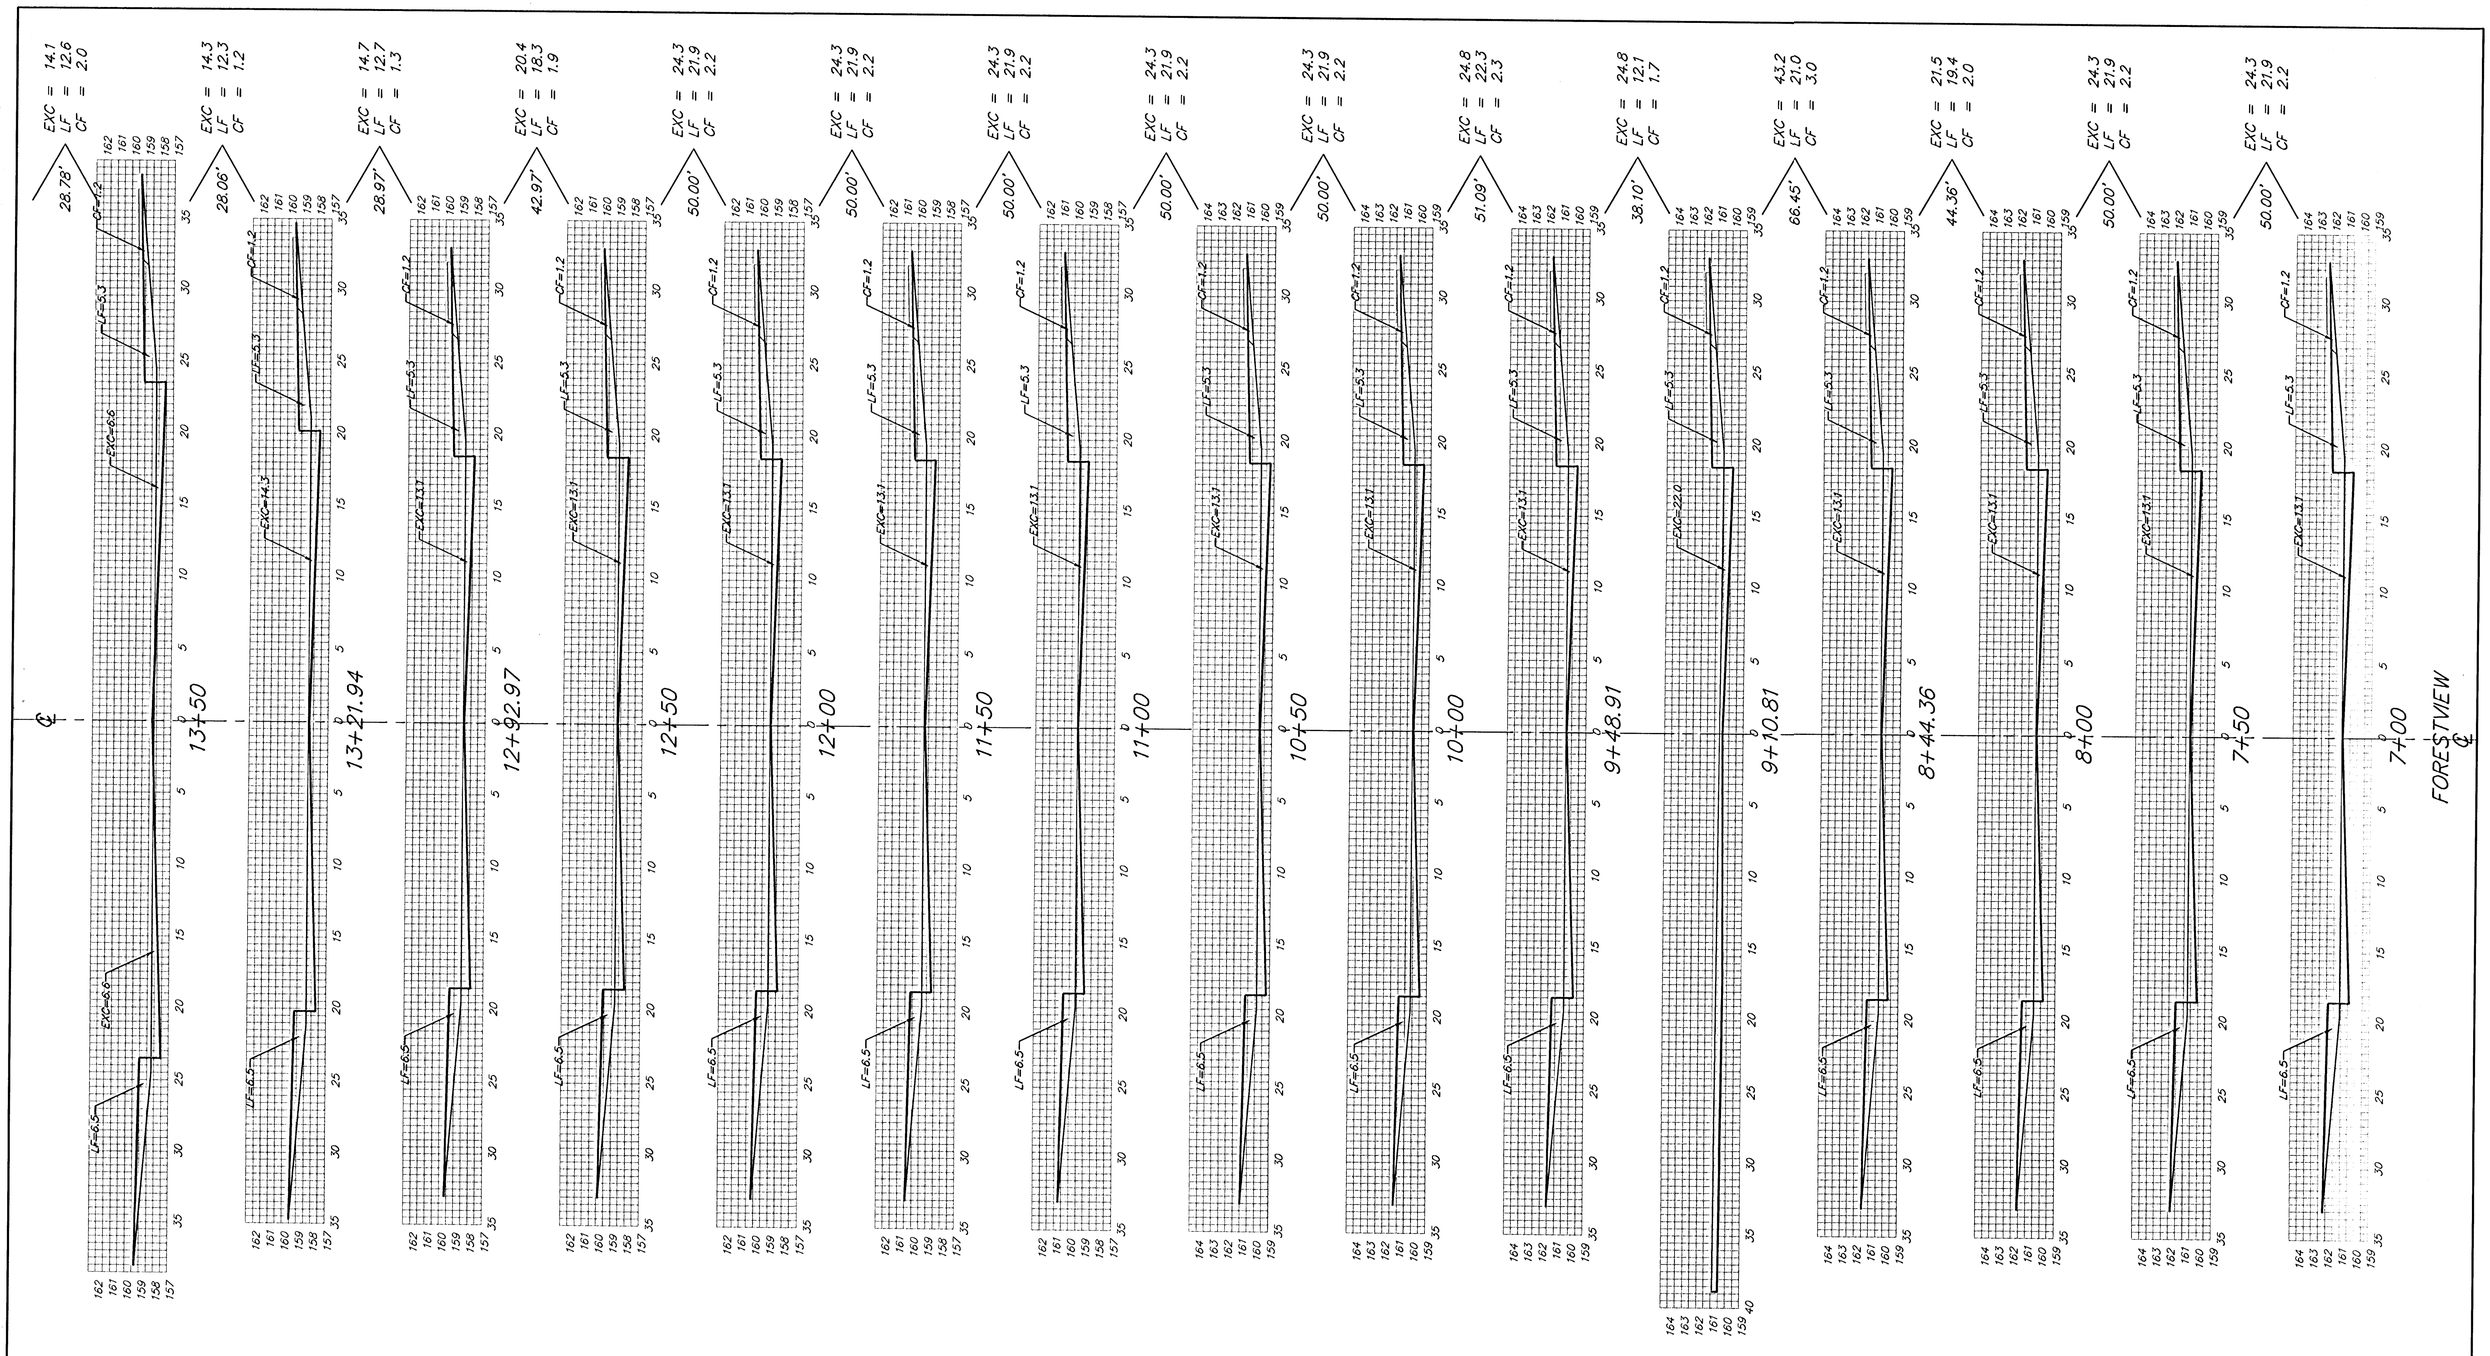

Sheet Totals:

Excavation	=	*347.9 C.Y.*
Loose Fill	=	*284.0 C.Y.*
Compacted Fill	=	*30.8 C.Y.*

BAUGHMAN COMPANY P.A.
ENGINEERING, SURVEYING, & PLANNING
316-262-7271 • 315 ELLIS • WICHITA, KANSAS 67211

REV.

PROJECT NUMBER
472-____

SHEET 18 OF 27

LBerry/Fany/152