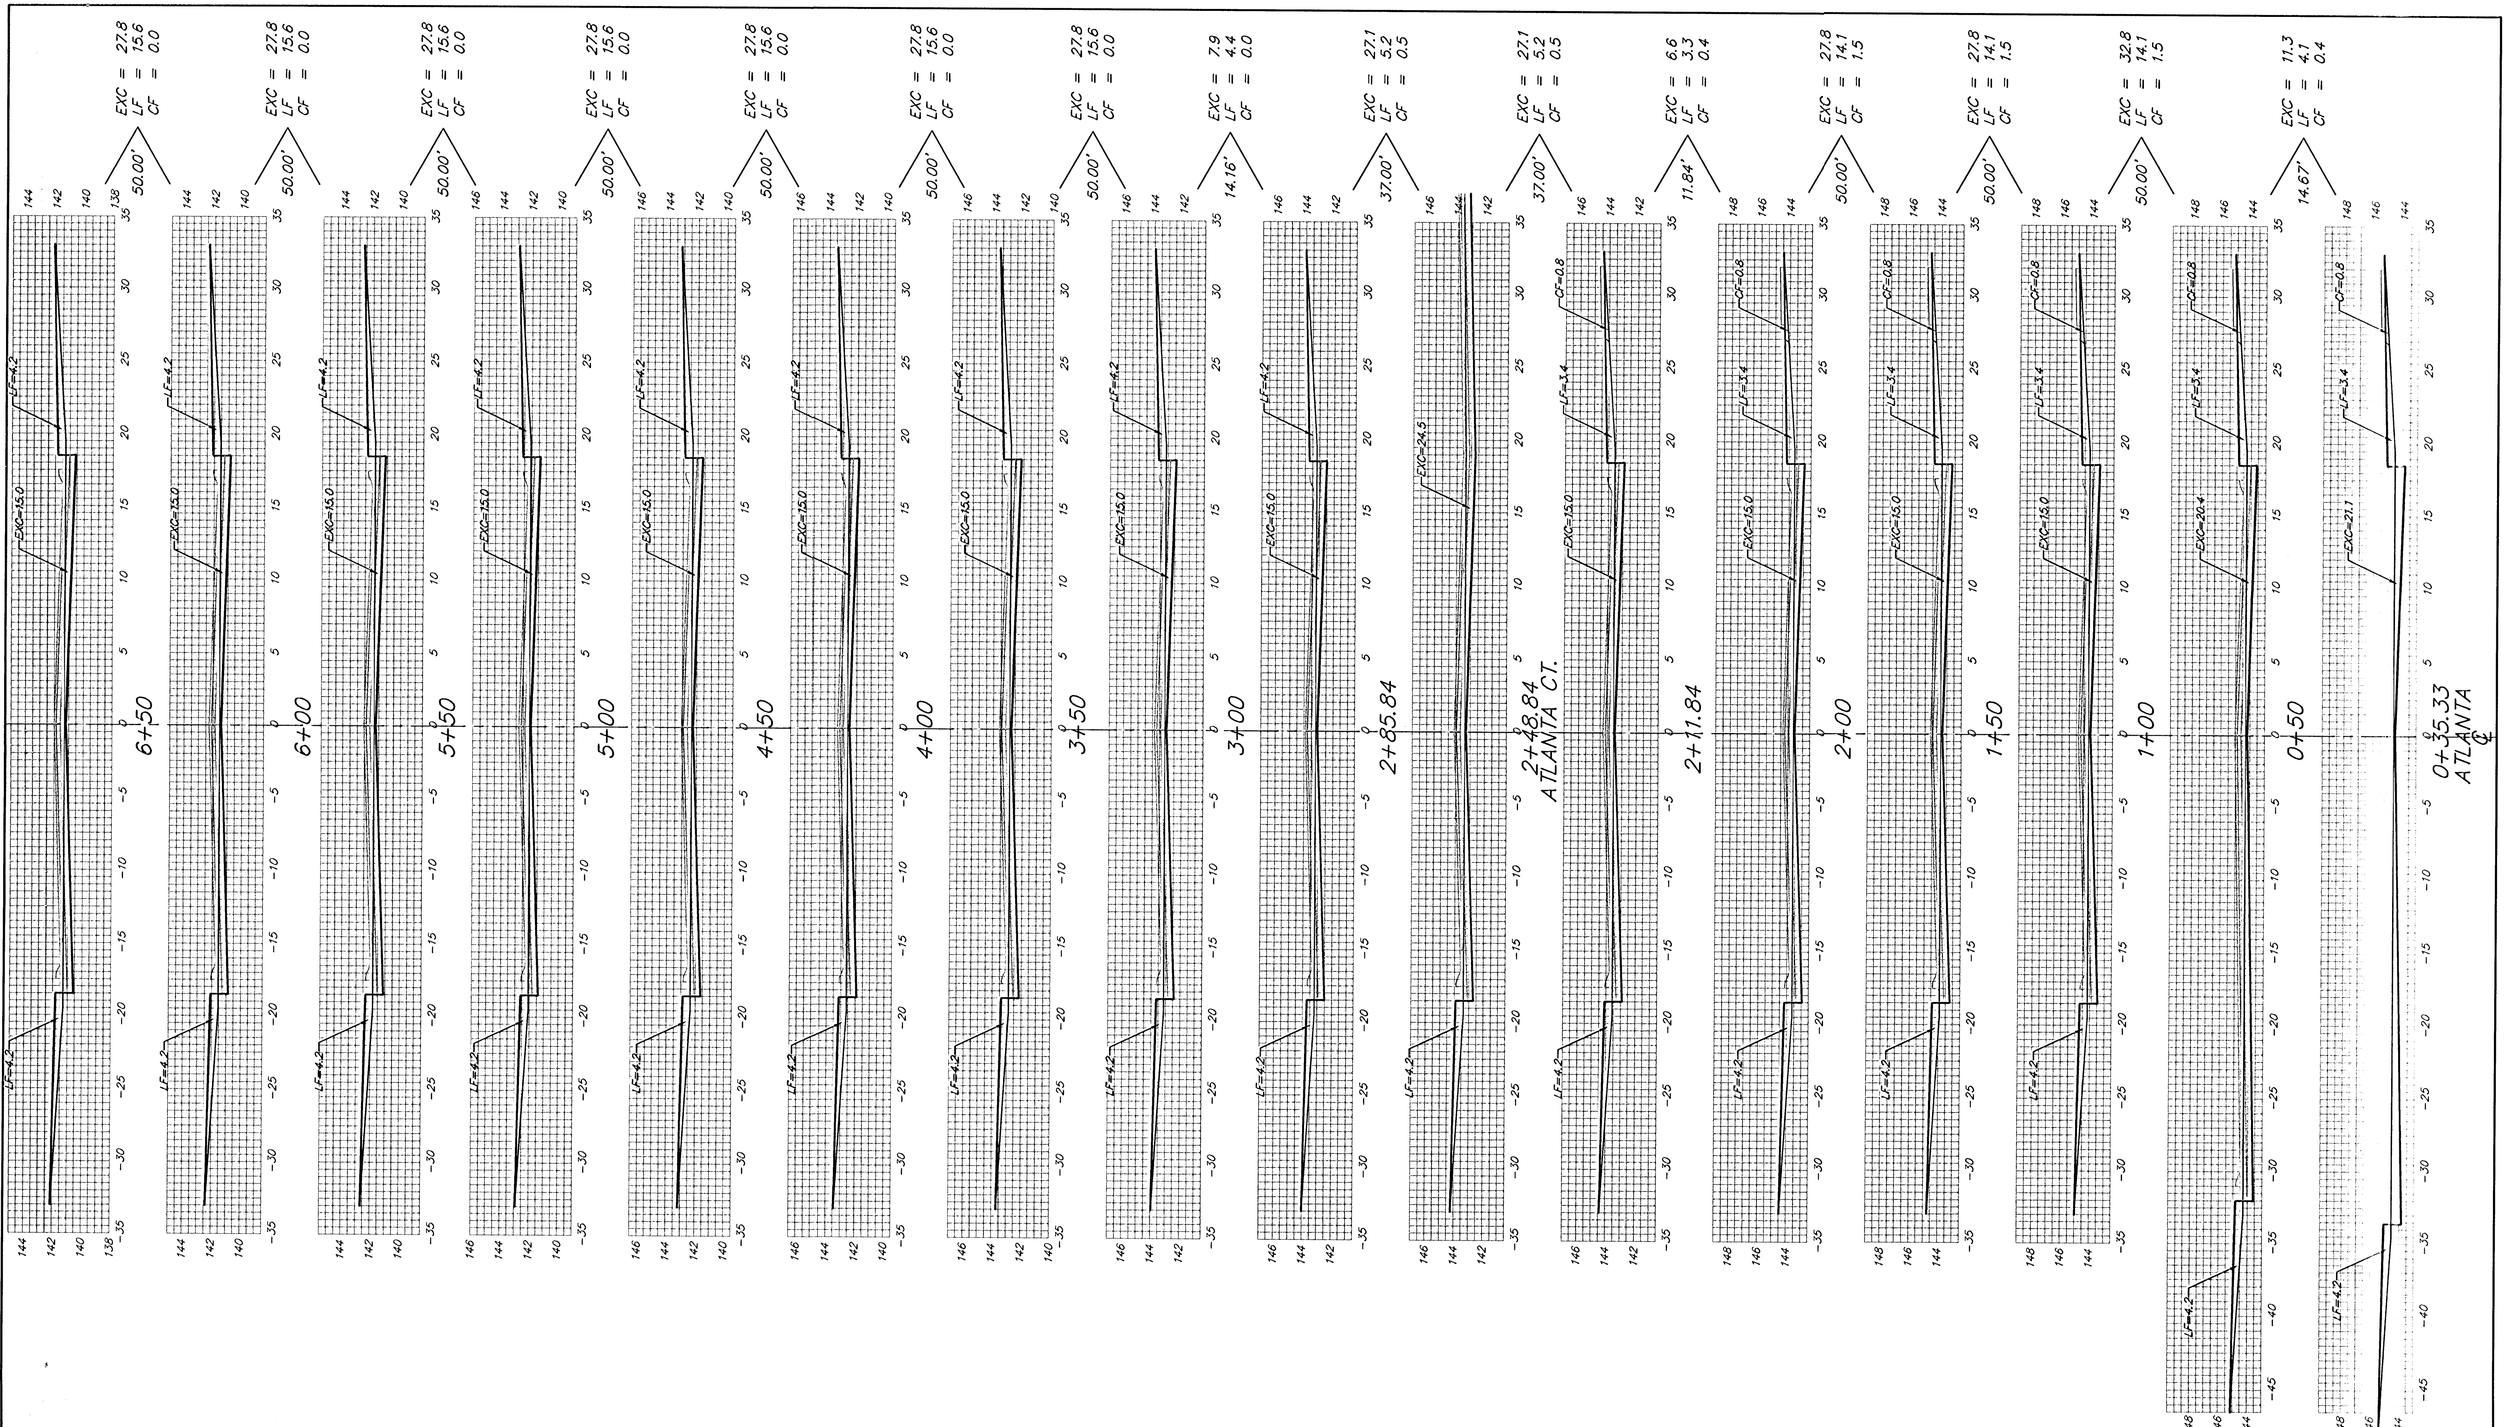

Sheet Totals:

Excavation	=	*363.0 C.Y.*
Loose Fill	=	*173.7 C.Y.*
Compacted Fill	=	*6.3 C.Y.*

BAUGHMAN COMPANY P.A.
ENGINEERING, SURVEYING, & PLANNING
316-262-7271 • 315 ELLIS • WICHITA, KANSAS 67211

REV.

SHEET 34 OF 48

PROJECT NUMBER
472-83661

Sheet 1 of 2