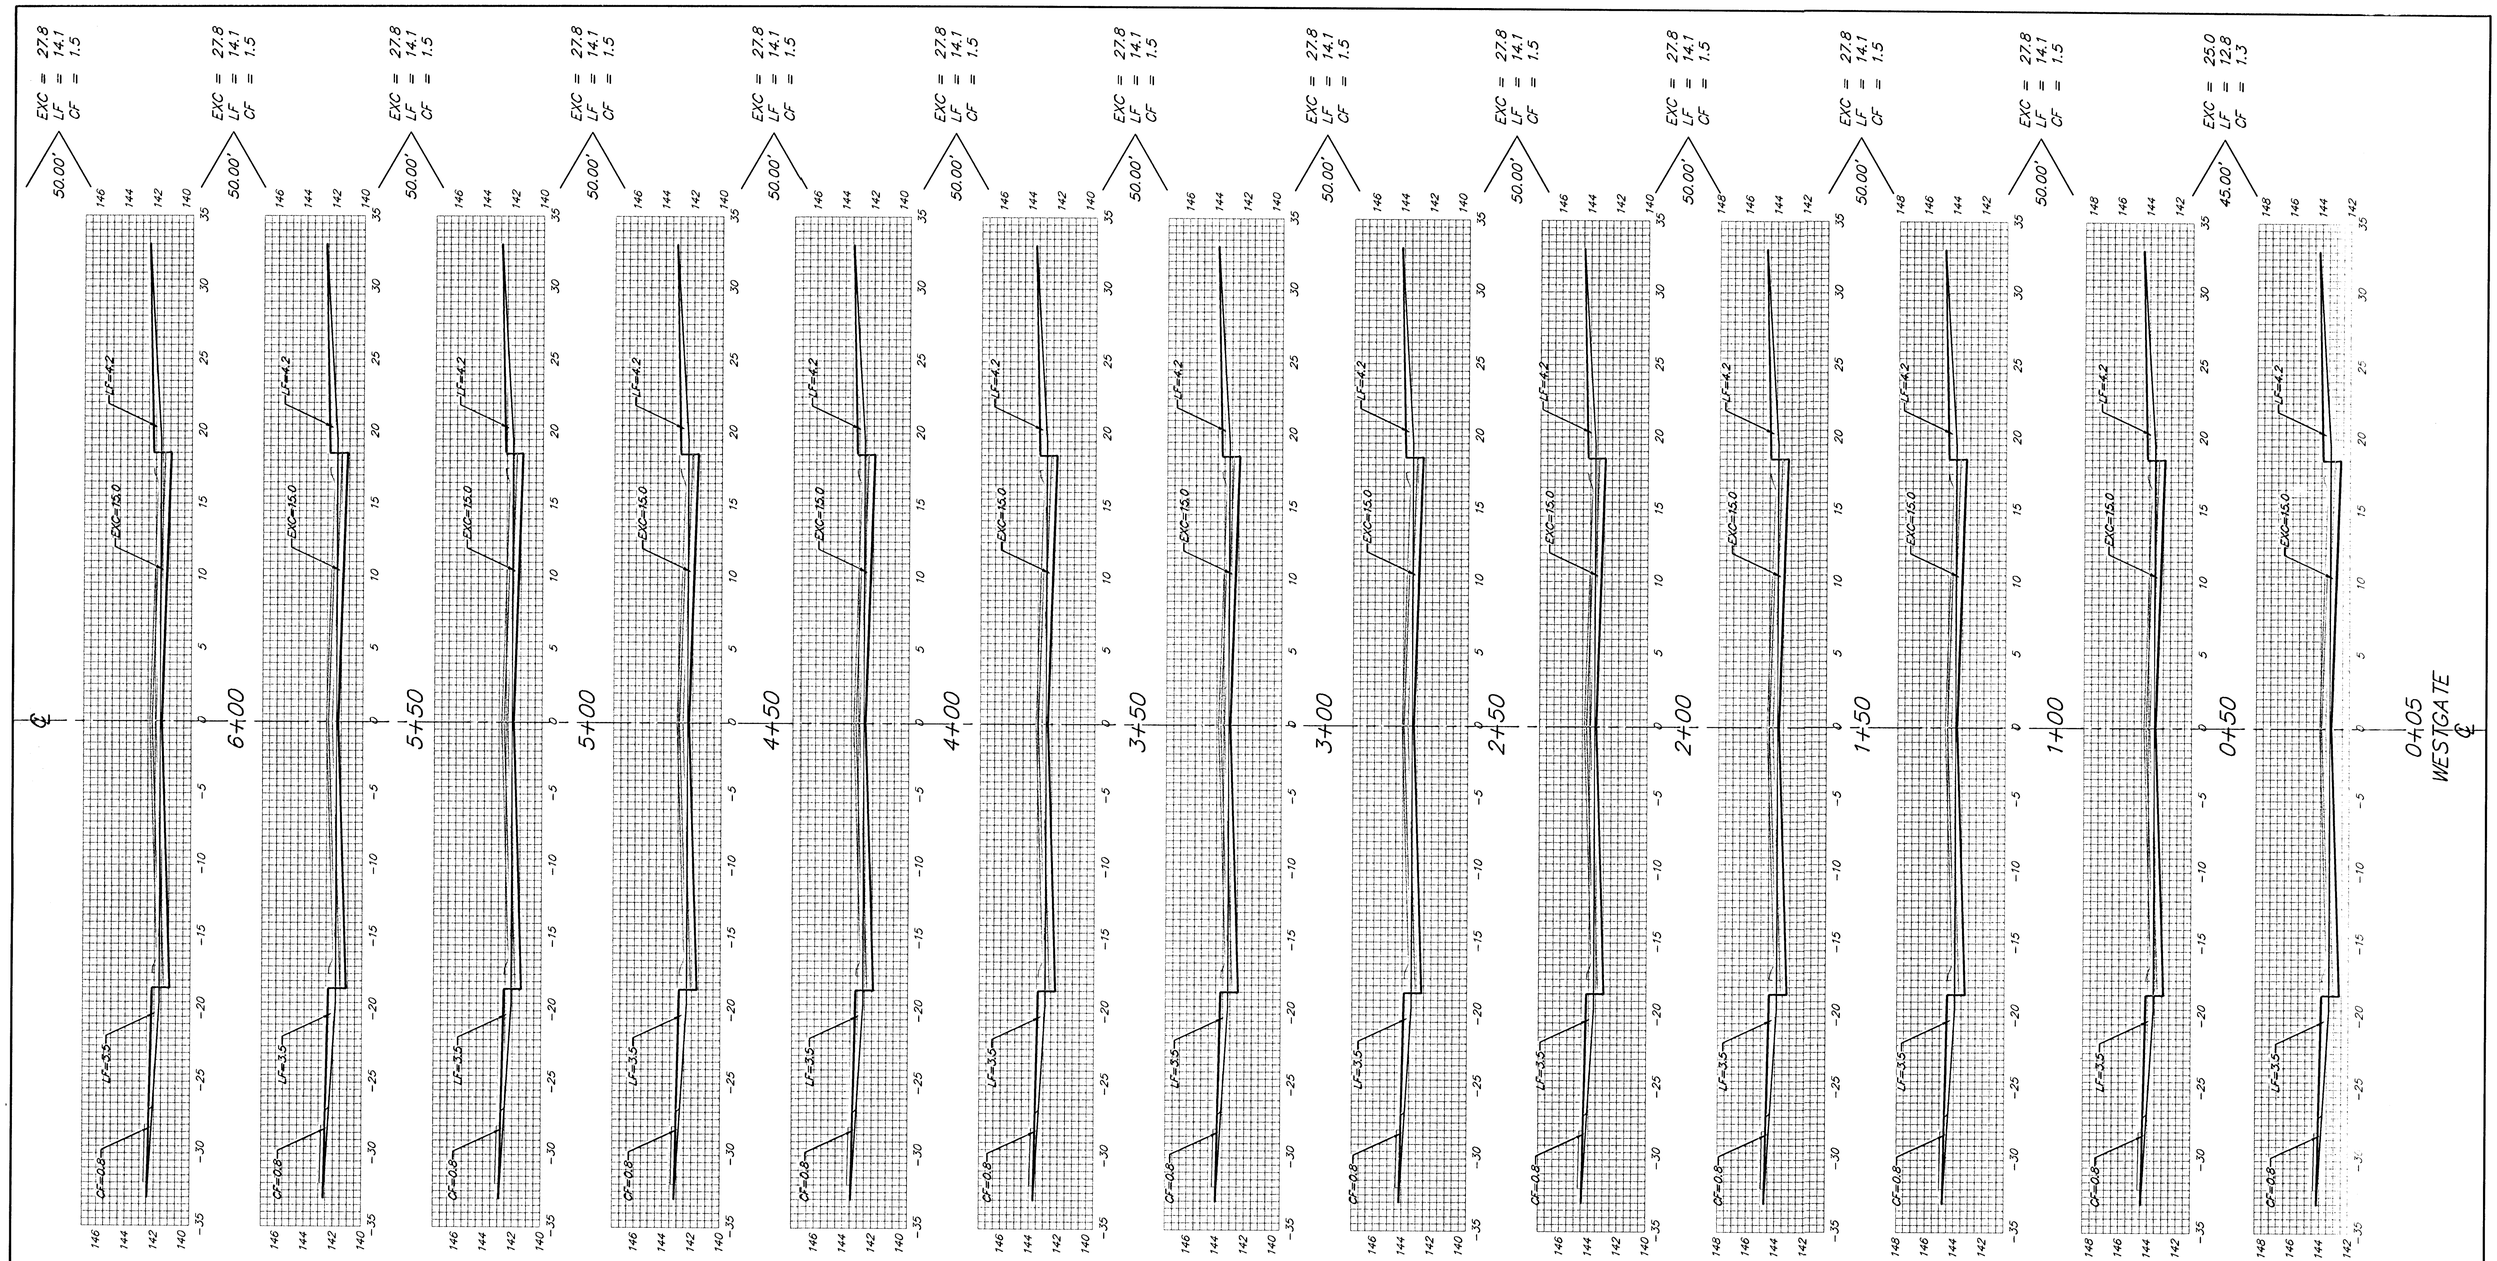

Sheet Totals:

Excavation	=	*358.6 C.Y.*
Loose Fill	=	*182.0 C.Y.*
Compacted Fill	=	*19.3 C.Y.*

BAUGHMAN COMPANY P.A.
ENGINEERING, SURVEYING, & PLANNING
316-262-7271 • 315 ELLIS • WICHITA, KANSAS 67211

PROJECT NUMBER
472-83881

REV.

SHEET 37 OF 48

Sheet/Ass