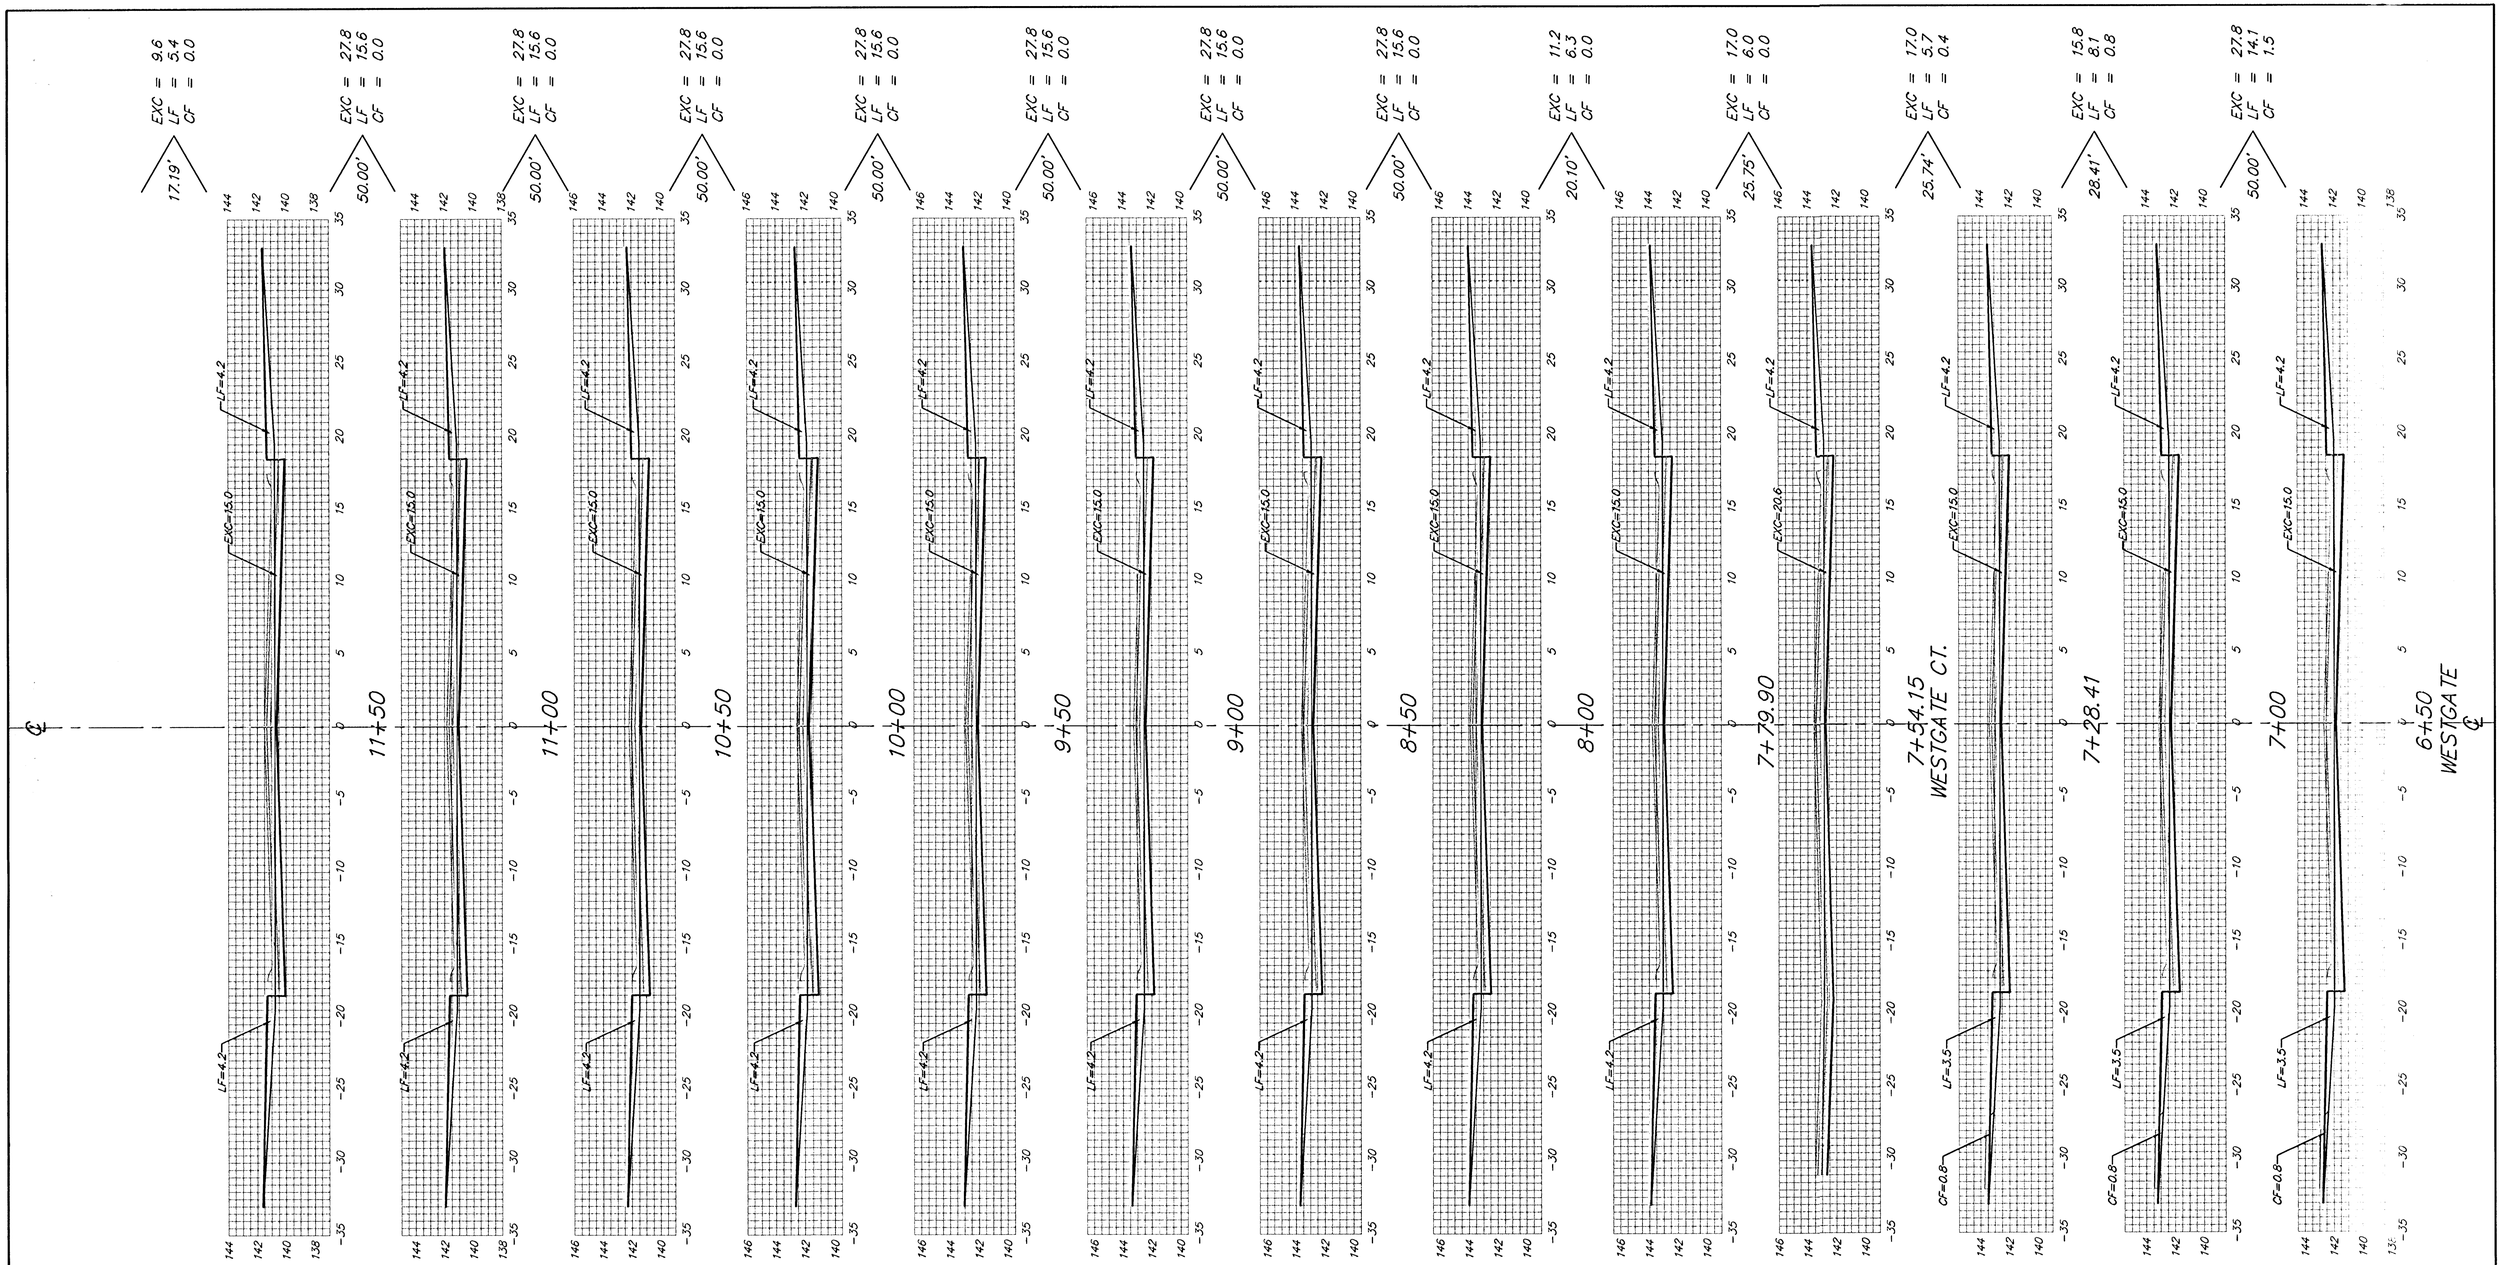

Sheet Totals:

Excavation	=	265.2 C.Y.
Loose Fill	=	130.2 C.Y.
Compacted Fill	=	11.7 C.Y.

BAUGHMAN COMPANY P.A.
ENGINEERING, SURVEYING, & PLANNING
316-262-7271 • 315 ELLIS • WICHITA, KANSAS 67211

REV.

SHEET 38 OF 48

PROJECT NUMBER
472-83881

SR/dgn/ASB