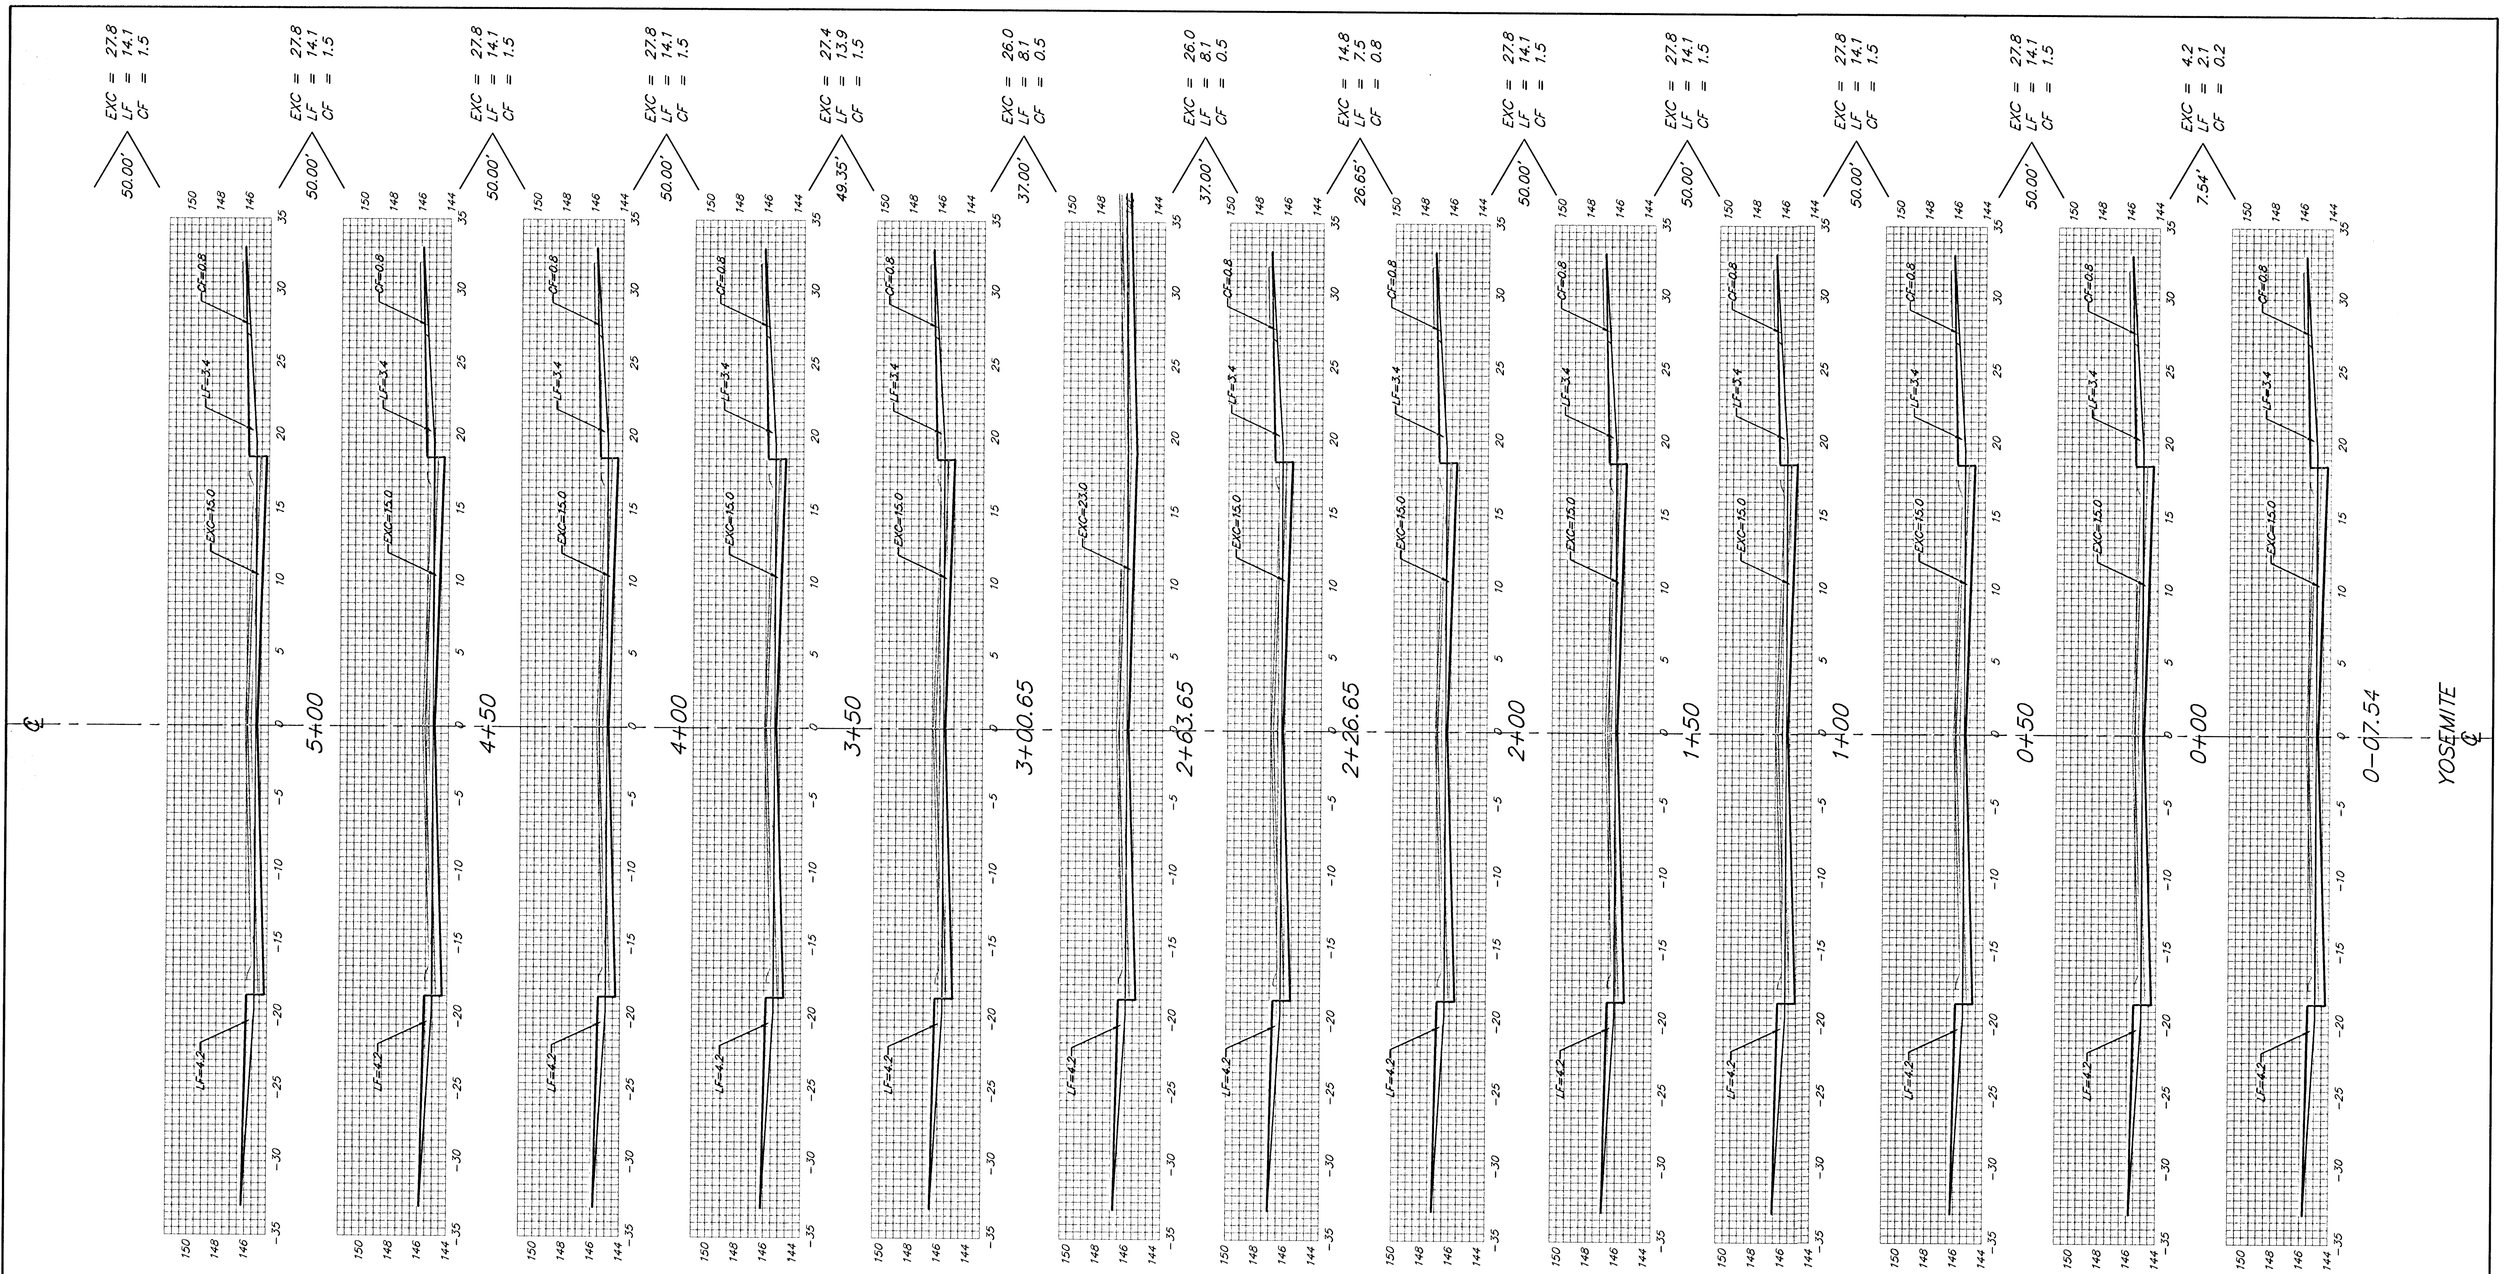

Sheet Totals:

Excavation	=	*320.8 C.Y.*
Loose Fill	=	*152.5 C.Y.*
Compacted Fill	=	*15.5 C.Y.*

BAUGHMAN COMPANY P.A.
ENGINEERING, SURVEYING, & PLANNING
316-262-7271 • 315 ELLIS • WICHITA, KANSAS 67211

REV.

SHEET 40 OF 48

PROJECT NUMBER
472-83881

Sridge/108