PLOTTED: Wednesday, September 13, 2017 @ 11:10AM

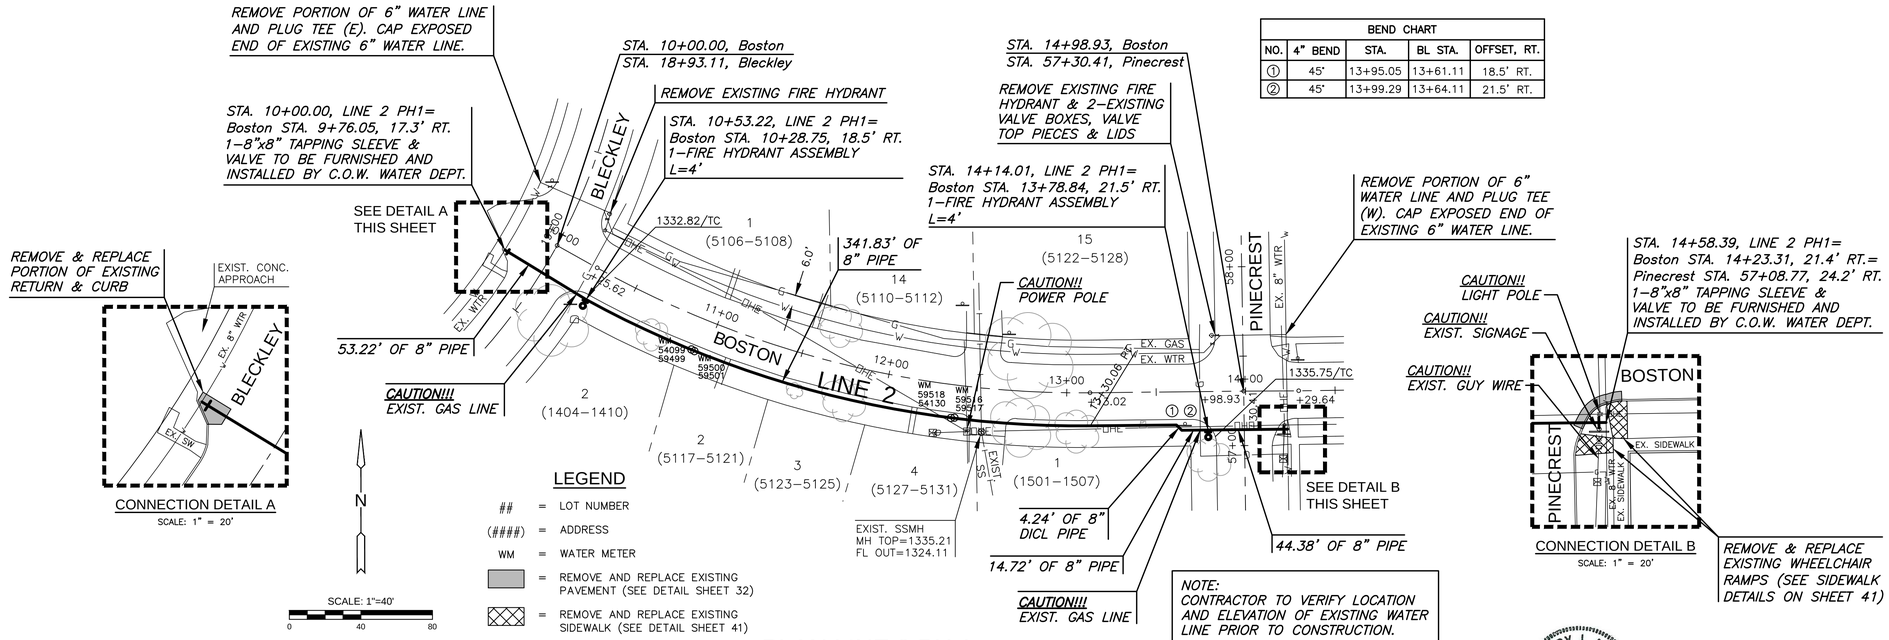

BEND CHART				
NO.	4" BEND	STA.	BL STA.	OFFSET, RT.
①	45°	13+95.05	13+61.11	18.5' RT.
②	45°	13+99.29	13+64.11	21.5' RT.

PLAN LINE 2 PH 1

PROFILE LINE 2 PH 1

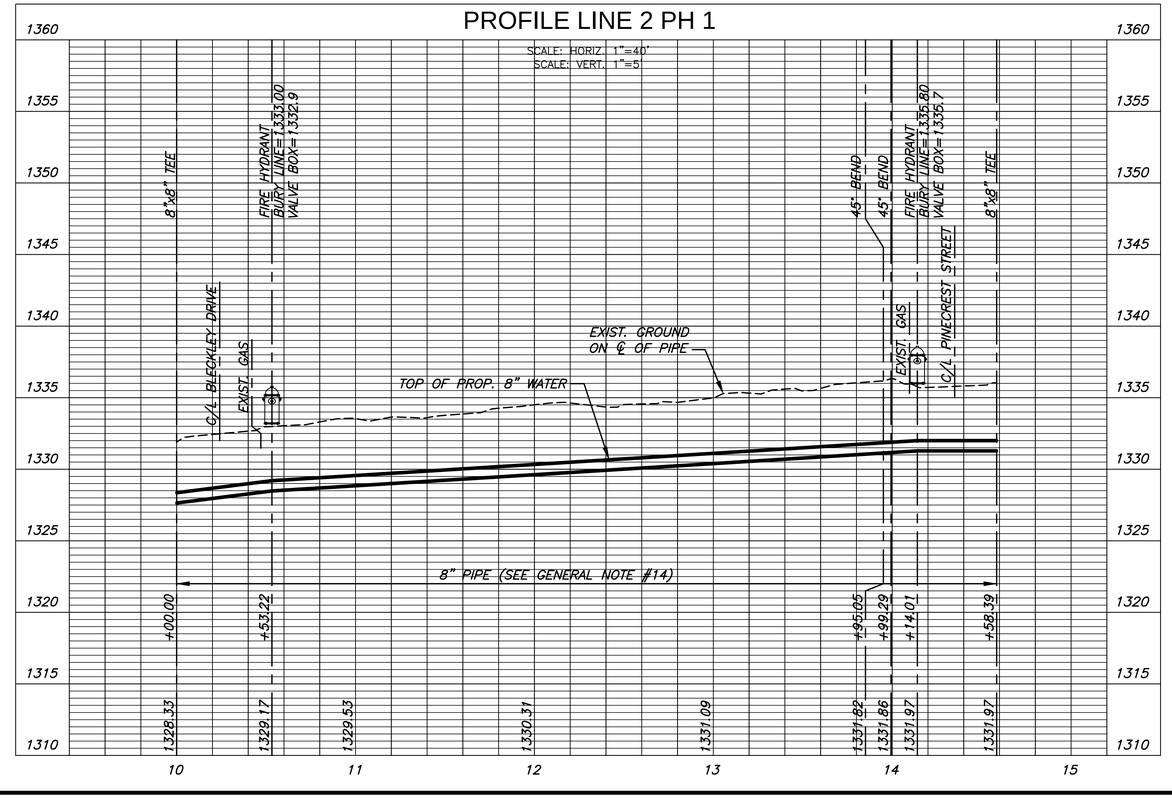

MKEC
Wichita, KS • 316-684-9600

WATER MAIN REPLACEMENT PLANS FOR

SILVERDALE ADDITION PART A

©2017
MKEC Engineering
All Rights Reserved
www.mkec.com
These drawings and their contents, including, but not limited to, all concepts, designs, & ideas are the exclusive property of MKEC Engineering (MKEC), and may not be used or reproduced in any way without the express consent of MKEC.

WATER LINE 2

PROJECT NO.	448-90720
DATE	SEPT. 2017
SCALE	1" = 40'

DESIGNED	DRAWN	CHECKED
DFL	JWC	GJA

NO.	REVISION	DATE

SHEET NO.

12 OF 52

J:\PROJECTS\2016\160\10289_SILVERDALE WATER MAIN REPLACEMENT_160289 CAD\SHTS\05 CIVIL\WTR\PHASE 1\160289-CP-102.DWG