WILLOW CREEK ADDITION
SANITARY SEWER PLANS
PHASE 1

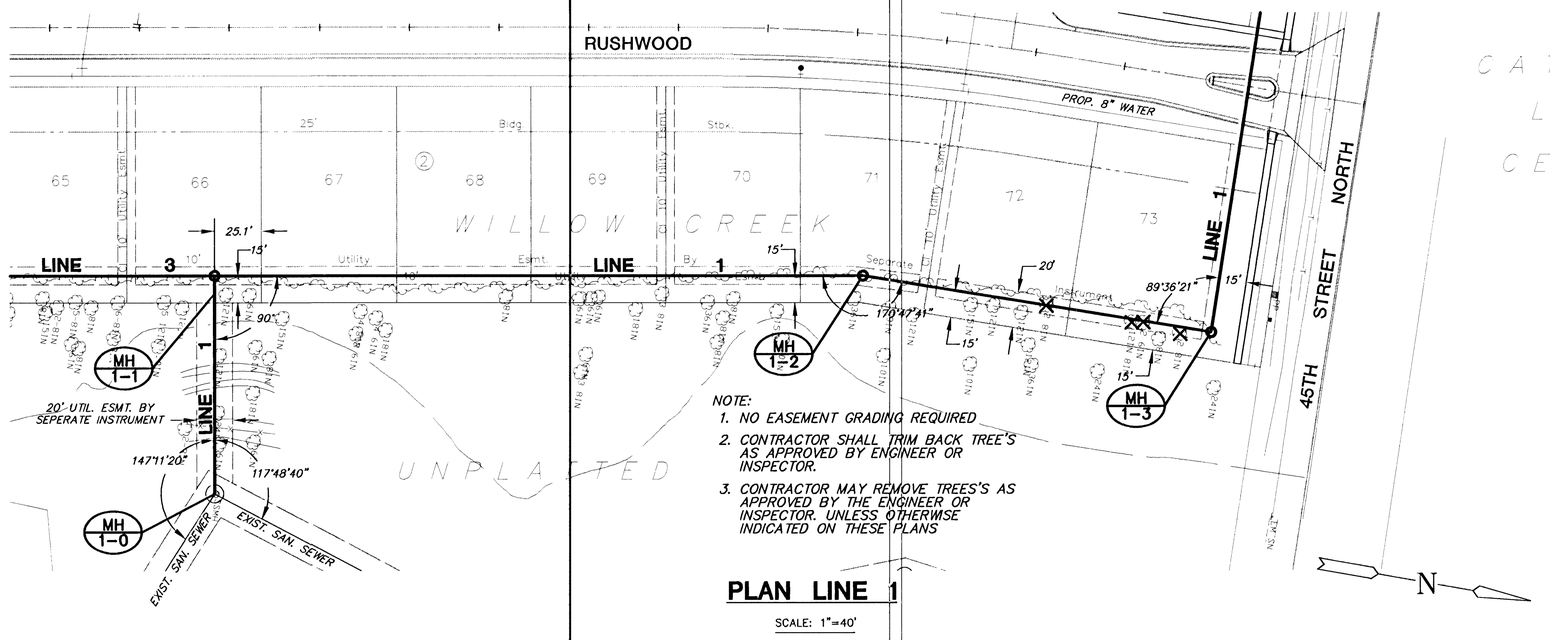

NOTE:
1. NO EASEMENT GRADING REQUIRED
2. CONTRACTOR SHALL TRIM BACK TREE'S AS APPROVED BY ENGINEER OR INSPECTOR.
3. CONTRACTOR MAY REMOVE TREES'S AS APPROVED BY THE ENGINEER OR INSPECTOR. UNLESS OTHERWISE INDICATED ON THESE PLANS

PLAN LINE 1

SCALE: 1"=40'

EASEMENT GRADING DETAILS

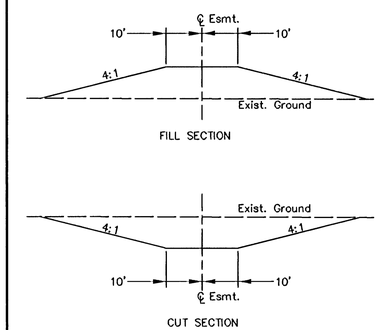

PROFILE LINE 1

SCALE: HORIZ. 1"=40'
SCALE: VERT. 1"=5'

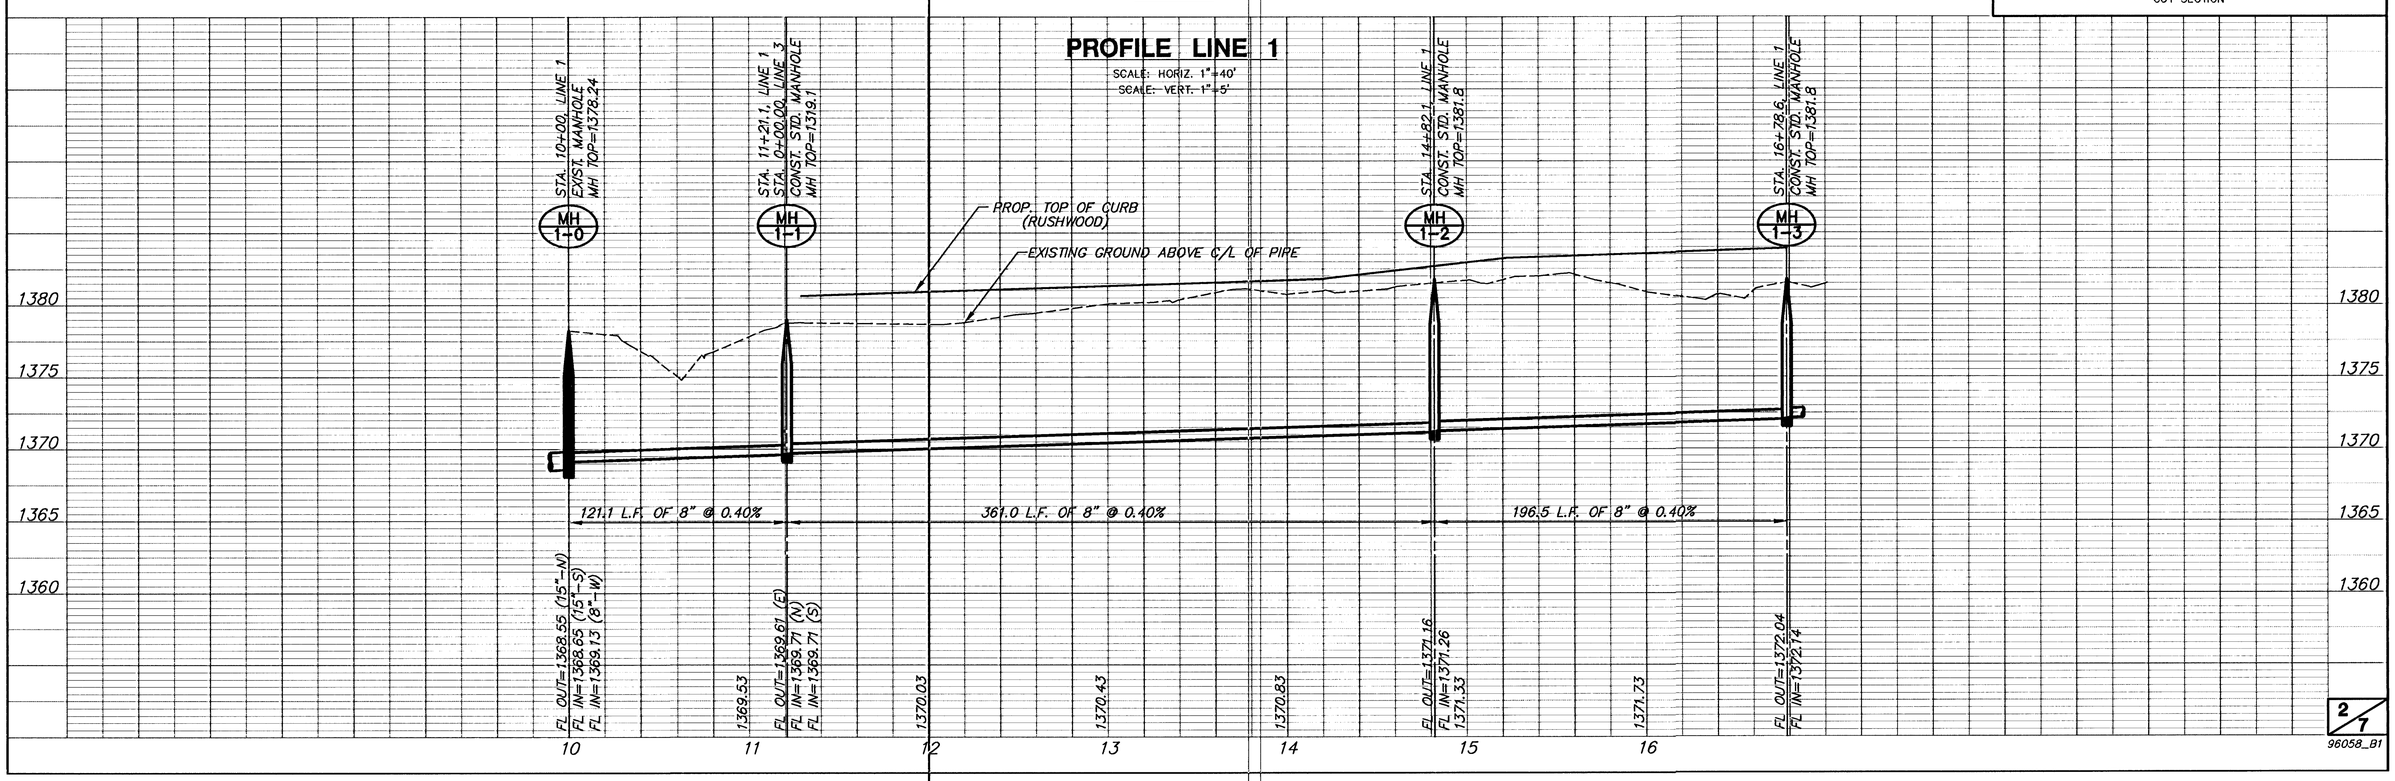

G:\BELAIRE\96058\SAN\96058_B1 Tue May 13 08:43:28 1997