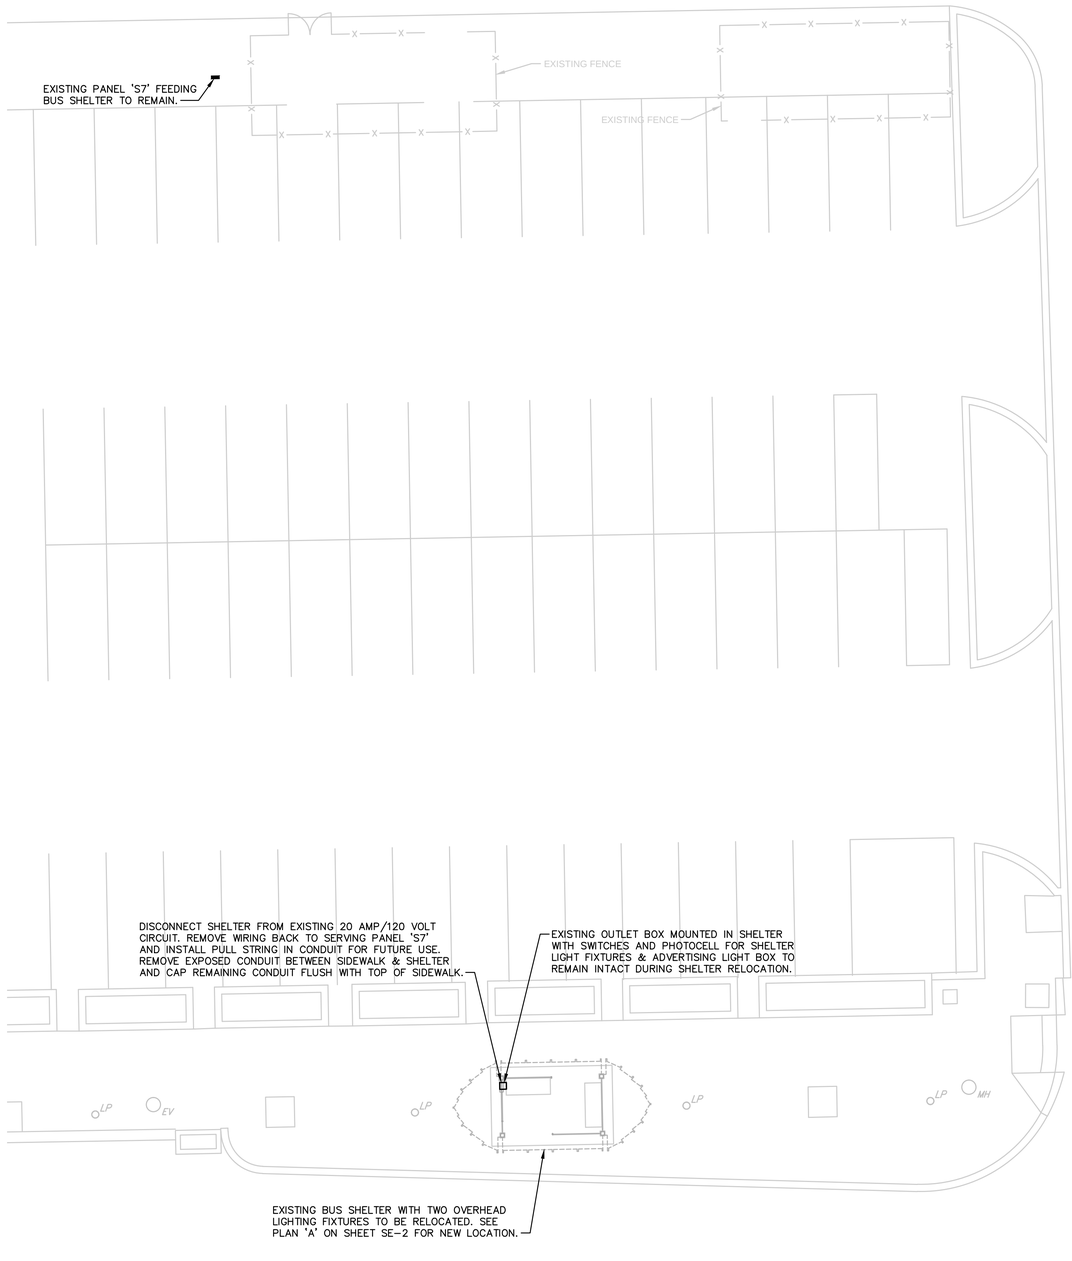

A SITE ELECTRICAL PLAN - DOUGLAS AT MEAD

1" = 10'-0"

0 2.5' 5' 10' 20'

NORTH

SYMBOL LIST

SYMB.	DESCRIPTION	MOUNTING OR AS INDICATED
	'HOME RUN' W/1 HOT, NEUTRAL AND GROUND	EARTH
EMH	ELECTRICAL MANHOLE	
LP	LIGHT POLE	
MH	MANHOLE	
TSP	TRAFFIC SIGNAL POLE	
TSV	TRAFFIC SIGNAL VAULT	

PRINTS ISSUED

DATE	PURPOSE	NO.
10.12.18	FOR BID	

DOUGLAS AVE. TRANSIT
SHELTER RELOCATION
WICHITA, KS

LK Architecture

Architecture • Engineering • Planning • Interior Design • Landscape Architecture

LK Architecture Inc. ©
345 RIVERVIEW, WICHITA, KS 67203
Phone (316) 268-0230 Fax: (316) 268-0205
CONTACT: Jeffery A. Best, ASLA

PROJECT NUMBER:
18484

SHEET TITLE:
SITE ELECTRICAL PLAN
DOUGLAS AT MEAD

SHEET NUMBER:
SE-1 OF: SE-2