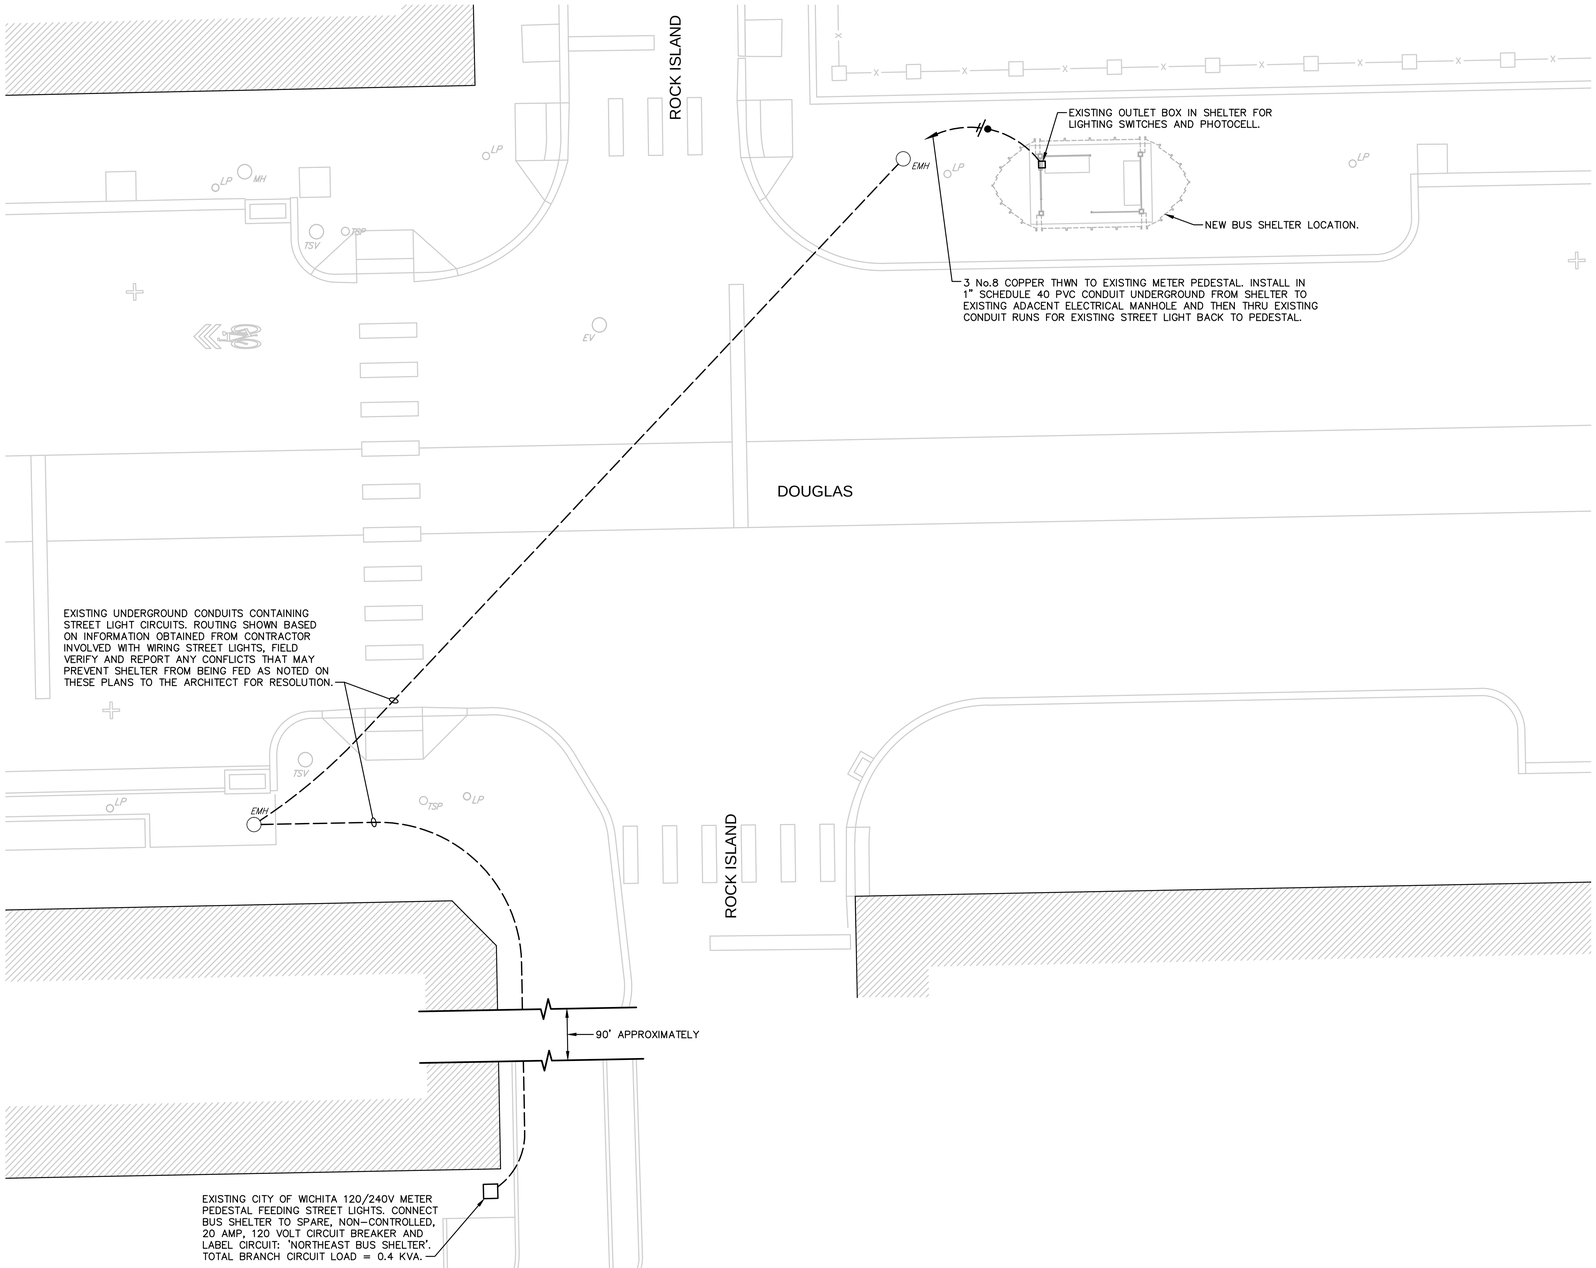

A SITE ELECTRICAL PLAN - DOUGLAS AT ROCK ISLAND

1" = 10'-0"

0 2.5' 5' 10' 20'

NORTH

PRINTS ISSUED

DATE	PURPOSE	NO.
10.12.18	FOR BID	

DOUGLAS AVE. TRANSIT
SHELTER RELOCATION
WICHITA, KS

LK Architecture
Architecture • Engineering • Planning • Interior Design • Landscape Architecture

LK Architecture Inc. ©
345 RIVERVIEW, WICHITA, KS 67203
Phone (316) 268-0230 Fax: (316) 268-0205

CONTACT: Jeffery A. Best, ASLA

PROJECT NUMBER:

SHEET TITLE:
SITE ELECTRICAL PLAN
DOUGLAS AT
ROCK ISLAND

SHEET NUMBER:

SE-2 OF: SE-2