PLOTTED: Tuesday, November 06, 2018 @ 06:14PM

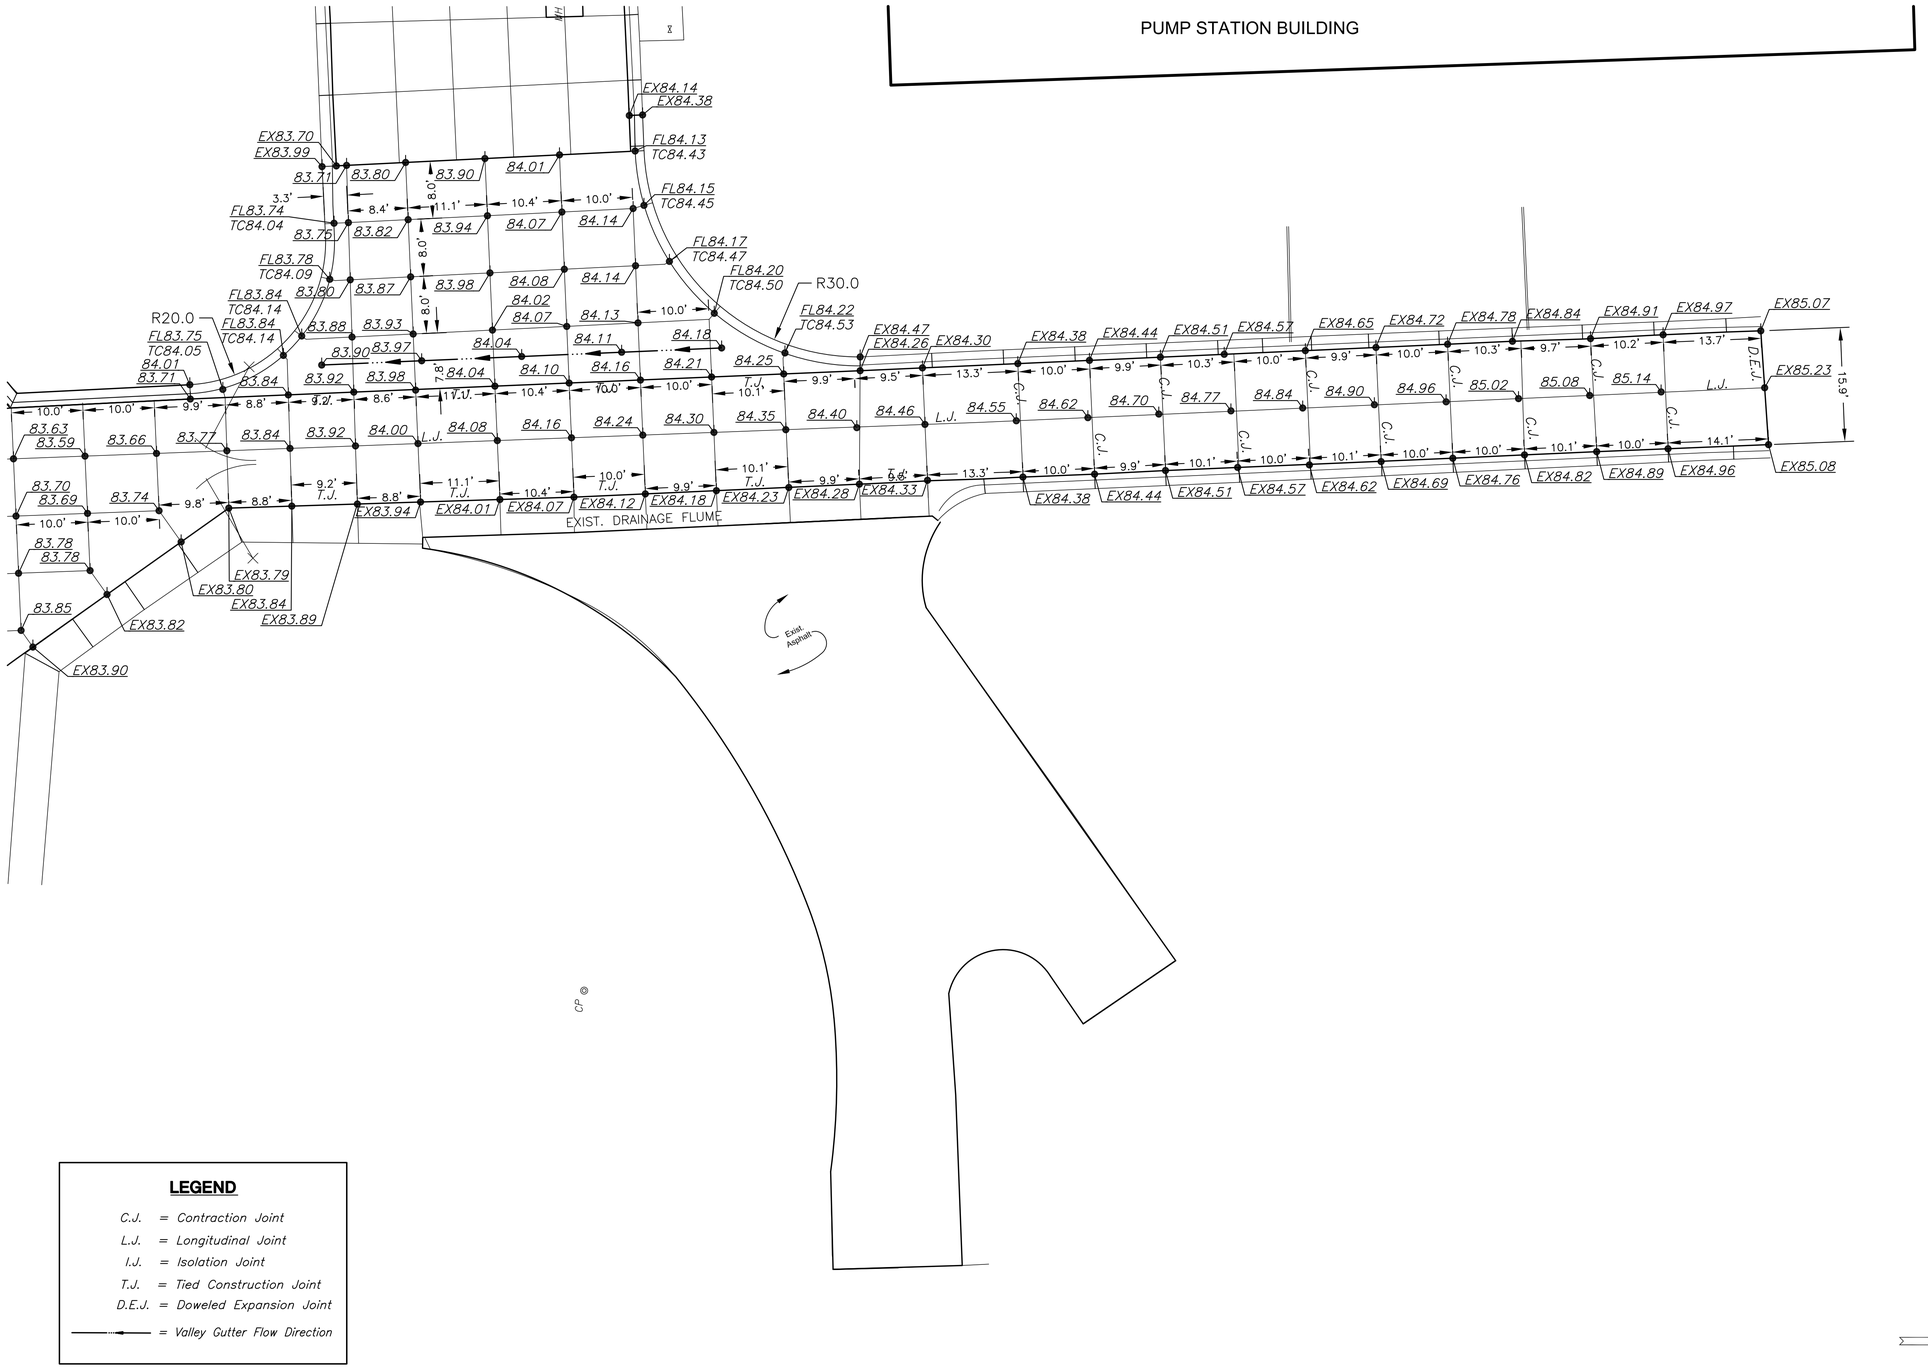

LEGEND

C.J. = Contraction Joint
L.J. = Longitudinal Joint
I.J. = Isolation Joint
T.J. = Tied Construction Joint
D.E.J. = Doweled Expansion Joint
= Valley Gutter Flow Direction

SCALE: 1"=10'
0 10 20

J:\PROJECTS\2016\160\10411_COW_ONCALLSERVICES_160411 CAD CHENEY PUMP STATION\SHTS\05 CIVIL\PAV\10411_PAV 3.DWG

MKEC
Wichita, KS • 316-684-9600

PAVING & INCIDENTAL DRAINAGE FOR

CHENEY PUMP STATION

PAVEMENT REPLACEMENT & REPAIR

©2018
MKEC Engineering
All Rights Reserved
www.mkec.com
These drawings and their contents, including, but not limited to, all concepts, designs, & ideas are the exclusive property of MKEC Engineering (MKEC), and may not be used or reproduced in any way without the express consent of MKEC.

EAST PAVING PLAN

PROJECT NO.	448-90934
DATE	NOV. 2018
SCALE	1"=10'

DESIGNED	DRAWN	CHECKED
SLF	CRM	SLF

NO.	REVISION	DATE

SHEET NO.

8 OF 22