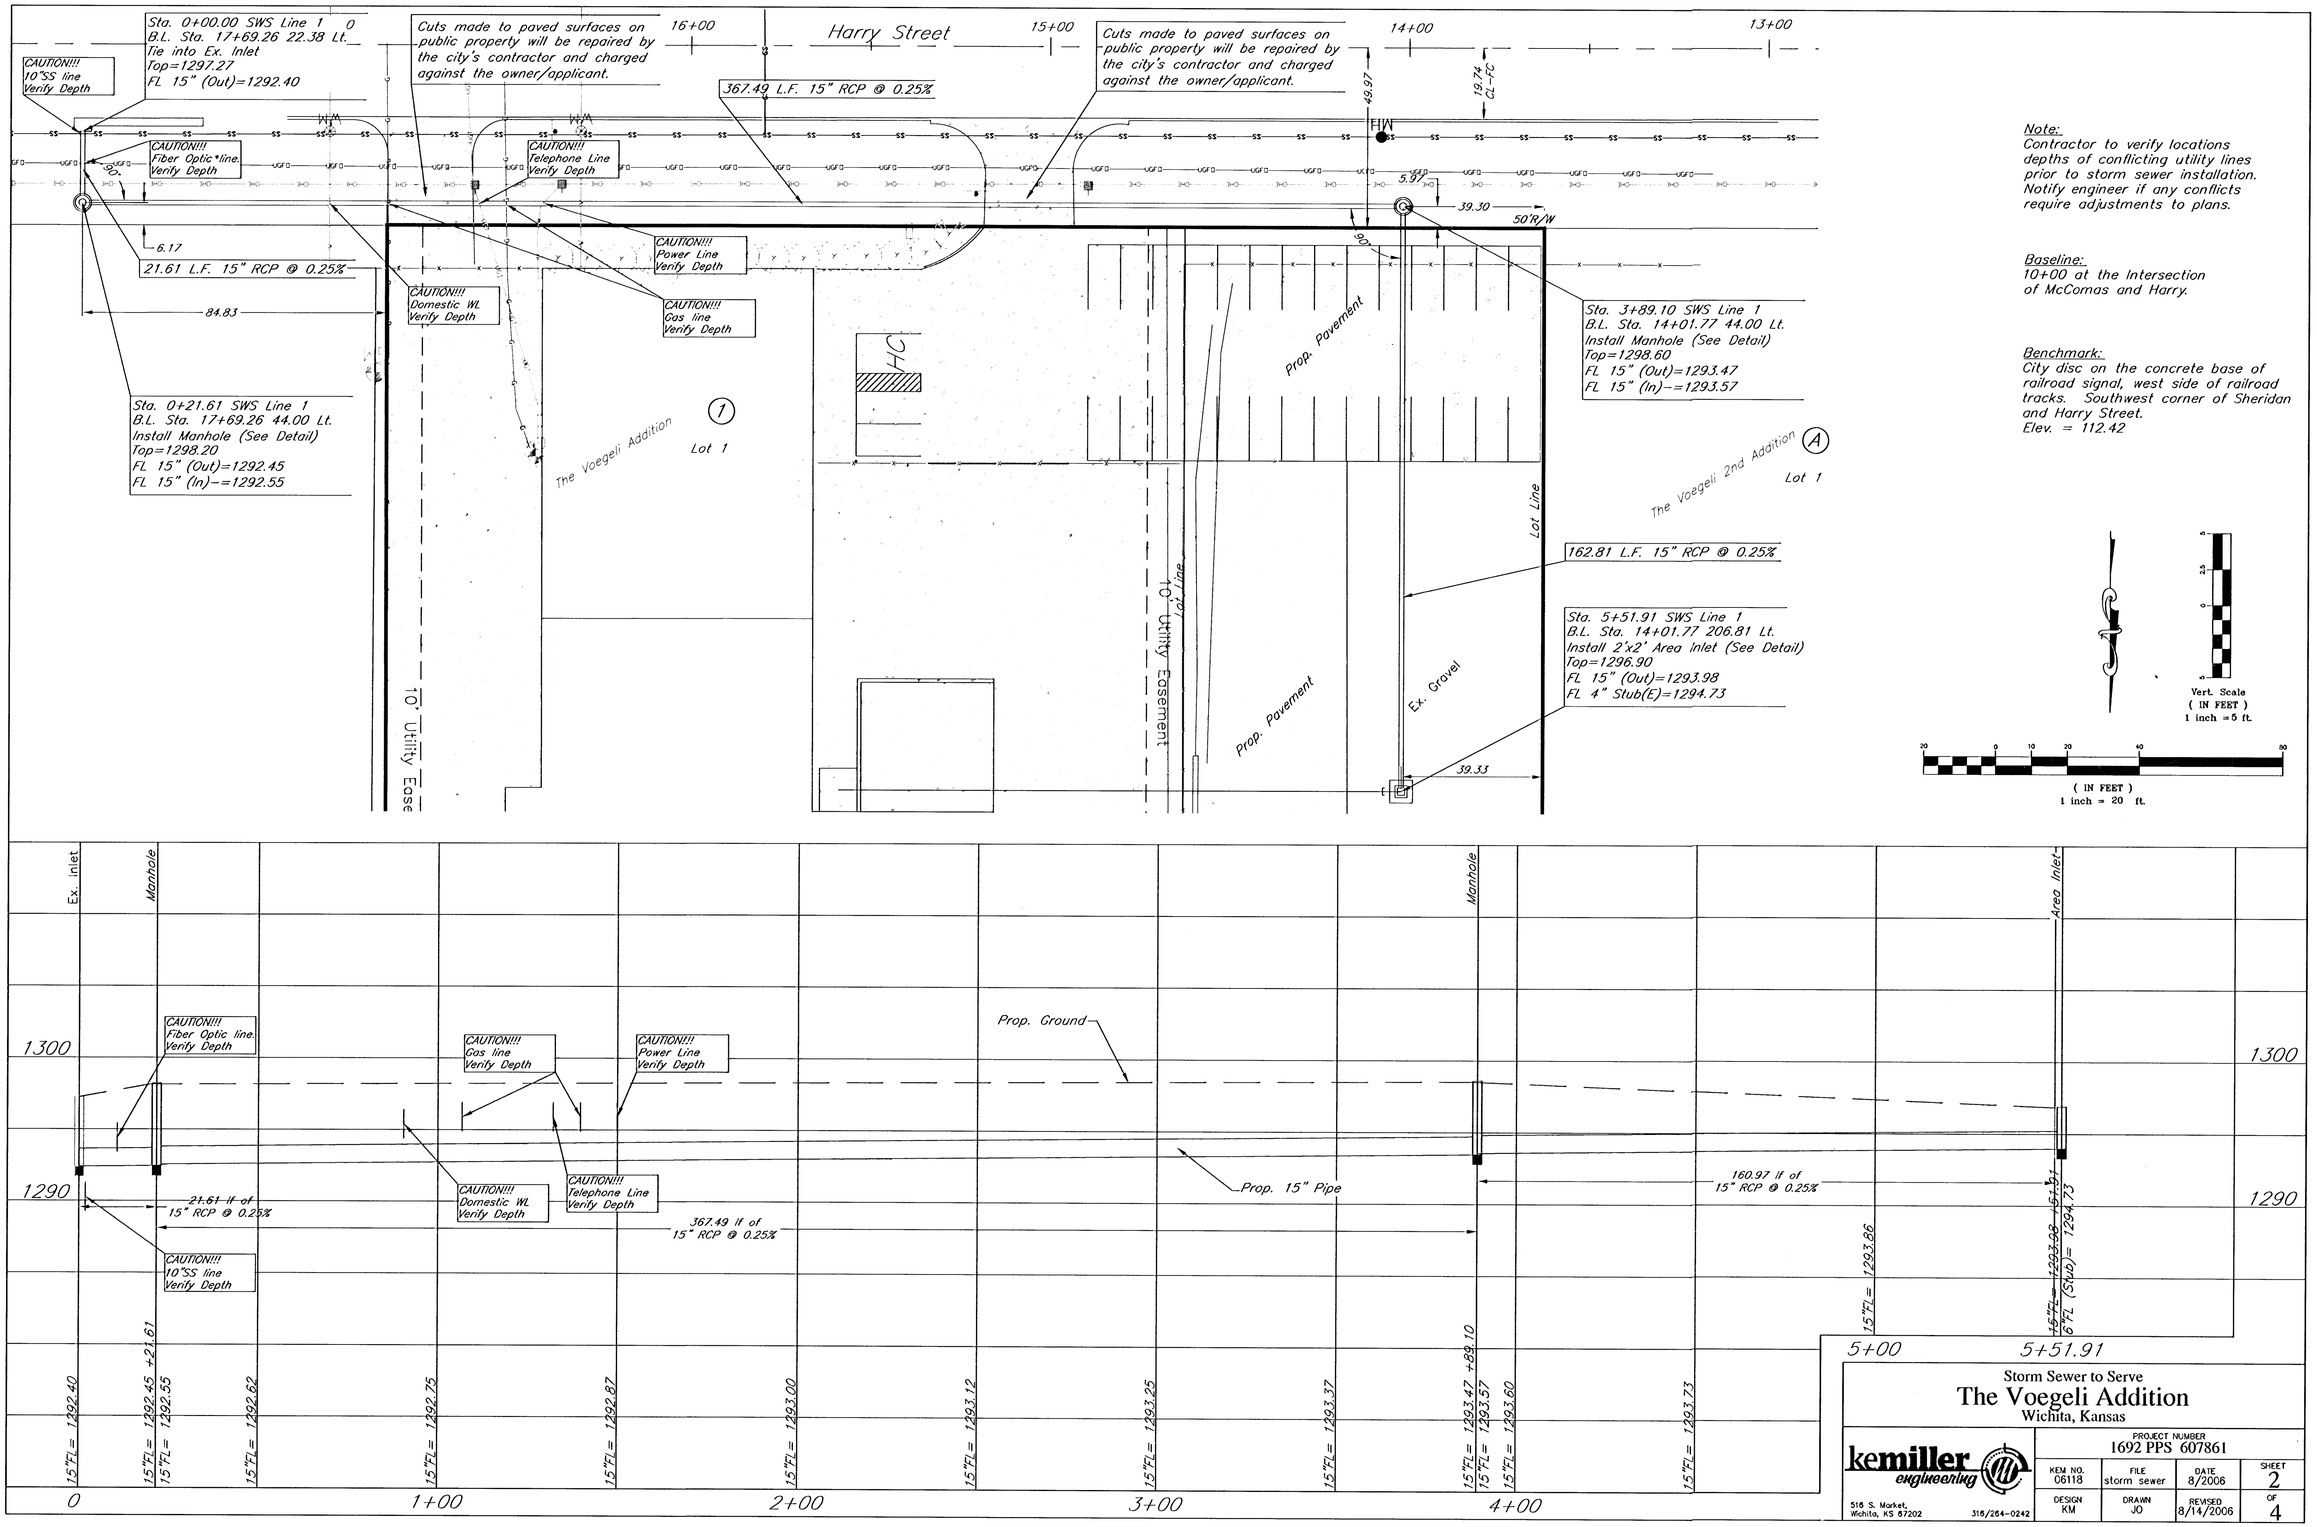

Note:
Contractor to verify locations depths of conflicting utility lines prior to storm sewer installation. Notify engineer if any conflicts require adjustments to plans.

Baseline:
10+00 at the Intersection of McComas and Harry.

Benchmark:
City disc on the concrete base of railroad signal, west side of railroad tracks. Southwest corner of Sheridan and Harry Street.
Elev. = 112.42

Storm Sewer to Serve
The Voegeli Addition
Wichita, Kansas

kemiller engineering
516 S. Market,
Wichita, KS 67202
316/264-0242

PROJECT NUMBER			
1692 PPS 607861			
KEM NO. 06118	FILE storm sewer	DATE 8/2006	SHEET 2
DESIGN KM	DRAWN JO	REVISED 8/14/2006	OF 4