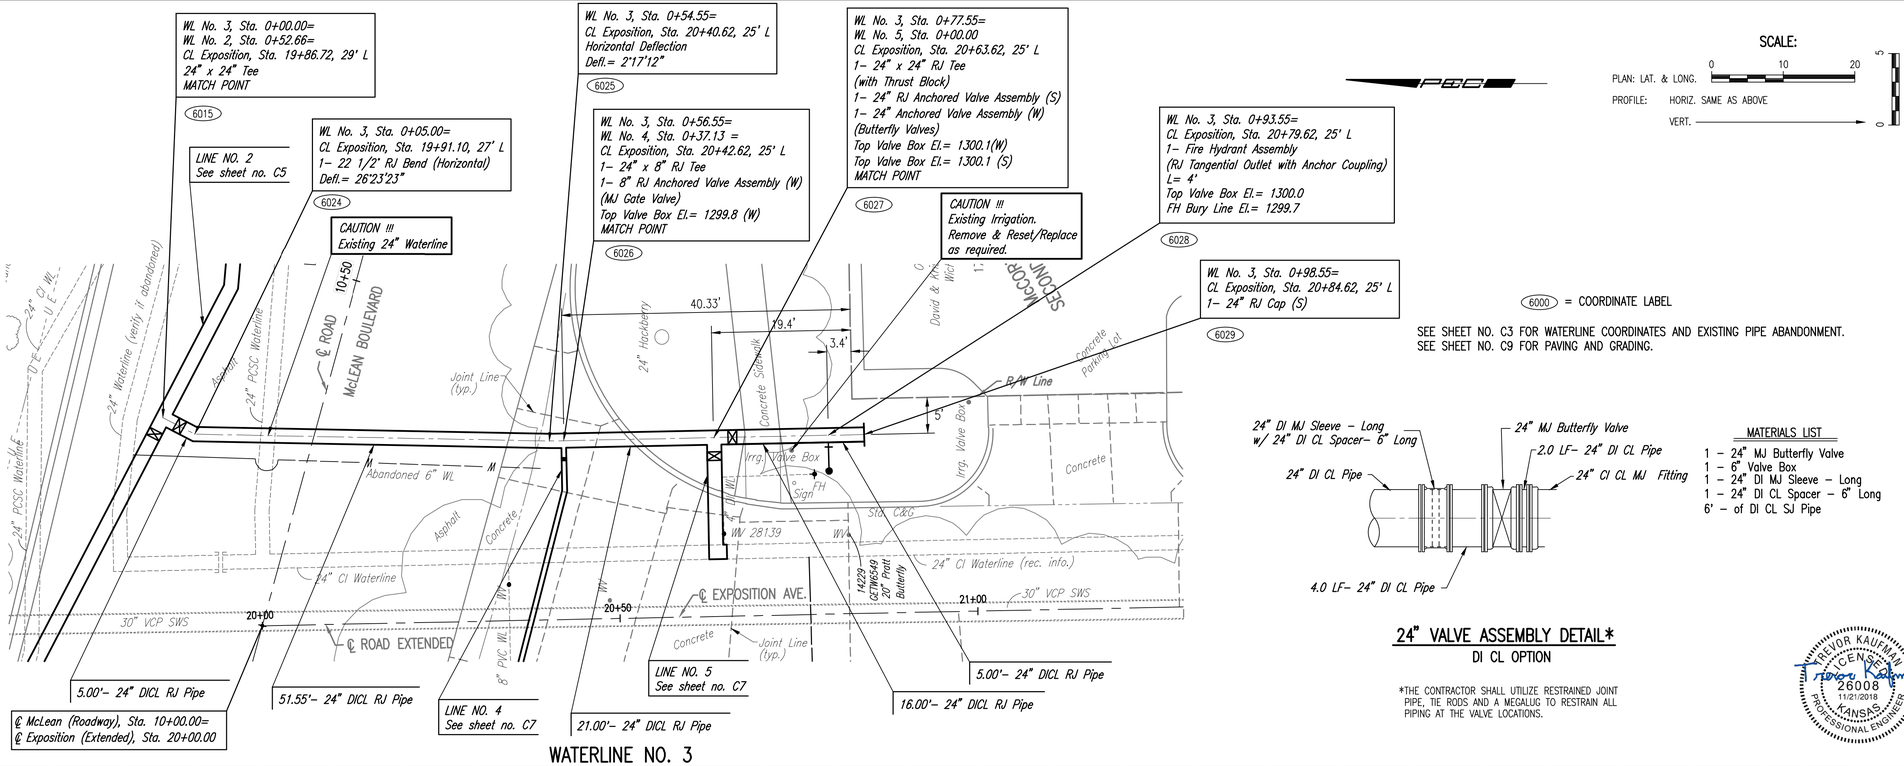

WATERLINE NO. 3

6000 = COORDINATE LABEL

SEE SHEET NO. C3 FOR WATERLINE COORDINATES AND EXISTING PIPE ABANDONMENT.
SEE SHEET NO. C9 FOR PAVING AND GRADING.

SCALE:

PLAN: LAT. & LONG. 0 10 20

PROFILE: HORIZ. SAME AS ABOVE

VERT. 5 0

MATERIALS LIST

1 – 24" MJ Butterfly Valve
1 – 6" Valve Box
1 – 24" DI MJ Sleeve – Long
1 – 24" DI CL Spacer – 6" Long
6' – of DI CL SJ Pipe

24" VALVE ASSEMBLY DETAIL*

DI CL OPTION

*THE CONTRACTOR SHALL UTILIZE RESTRAINED JOINT PIPE, TIE RODS AND A MEGALUG TO RESTRAIN ALL PIPING AT THE VALVE LOCATIONS.

TREVOR KAUFMAN
CENSED
26008
11/21/2018
KANSAS
PROFESSIONAL ENGINEER

Unless noted otherwise, elevations shown are top of pipe

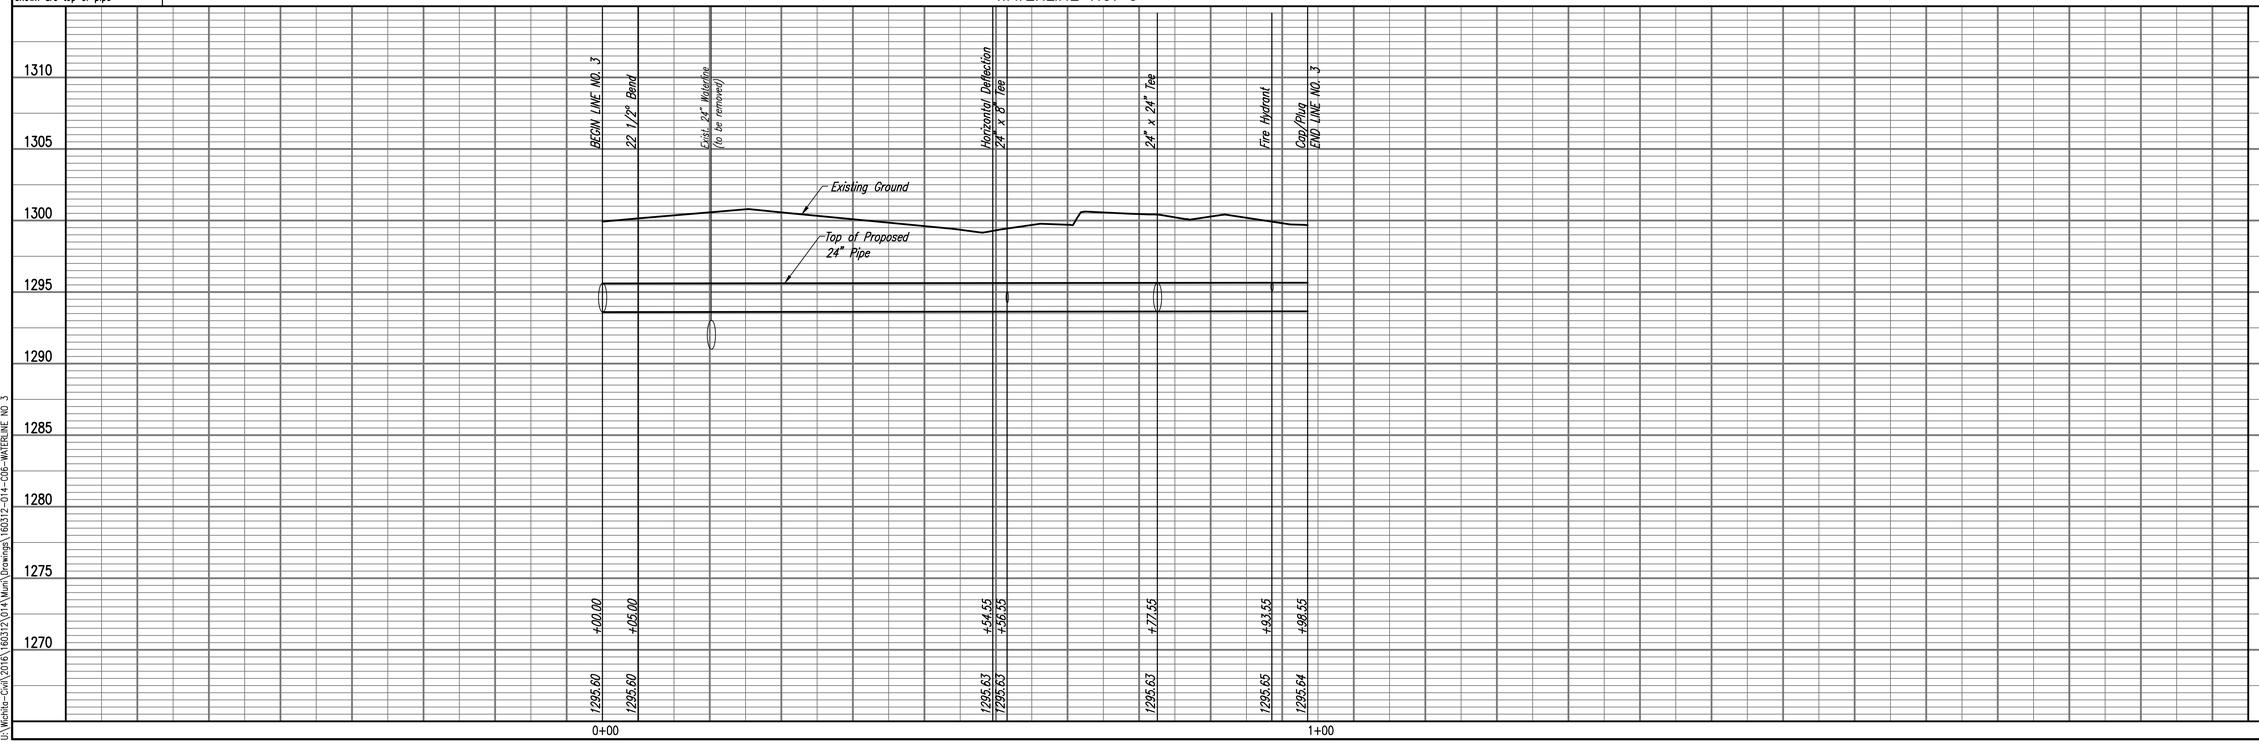

WATERLINE MODIFICATIONS
VALVE VAULT AND WL RECONNECTIONS AT McLEAN AND EXPOSITION

WATERLINE NO. 3

CARY JANZEN, P.E. – CITY ENGINEER
CITY OF WICHITA PROJECT NO. 448-90913

PROFESSIONAL ENGINEERING CONSULTANTS, P.A.
303 SOUTH TOPEKA WICHITA, KS 67202
316-262-2691 www.pec1.com

Job No. 35-160312-14-0042
Date JULY 2018
Designed By TBK
Drawn By CSL, KTD

Sheet C6 of 34

Saved 11-21-2018, 3:45:17 PM by KURTIS.DEKAT
Plot Date 11-21-2018, 3:46:00 PM by KURTIS.DEKAT
U:\Wichita-Civil\2016\160312\0141\Mun\Drawings\160312-014-C06-WATERLINE NO 3