WILSON FARMS 4TH ADDITION
STORM WATER SEWER
PROJ. NO. 472-83842

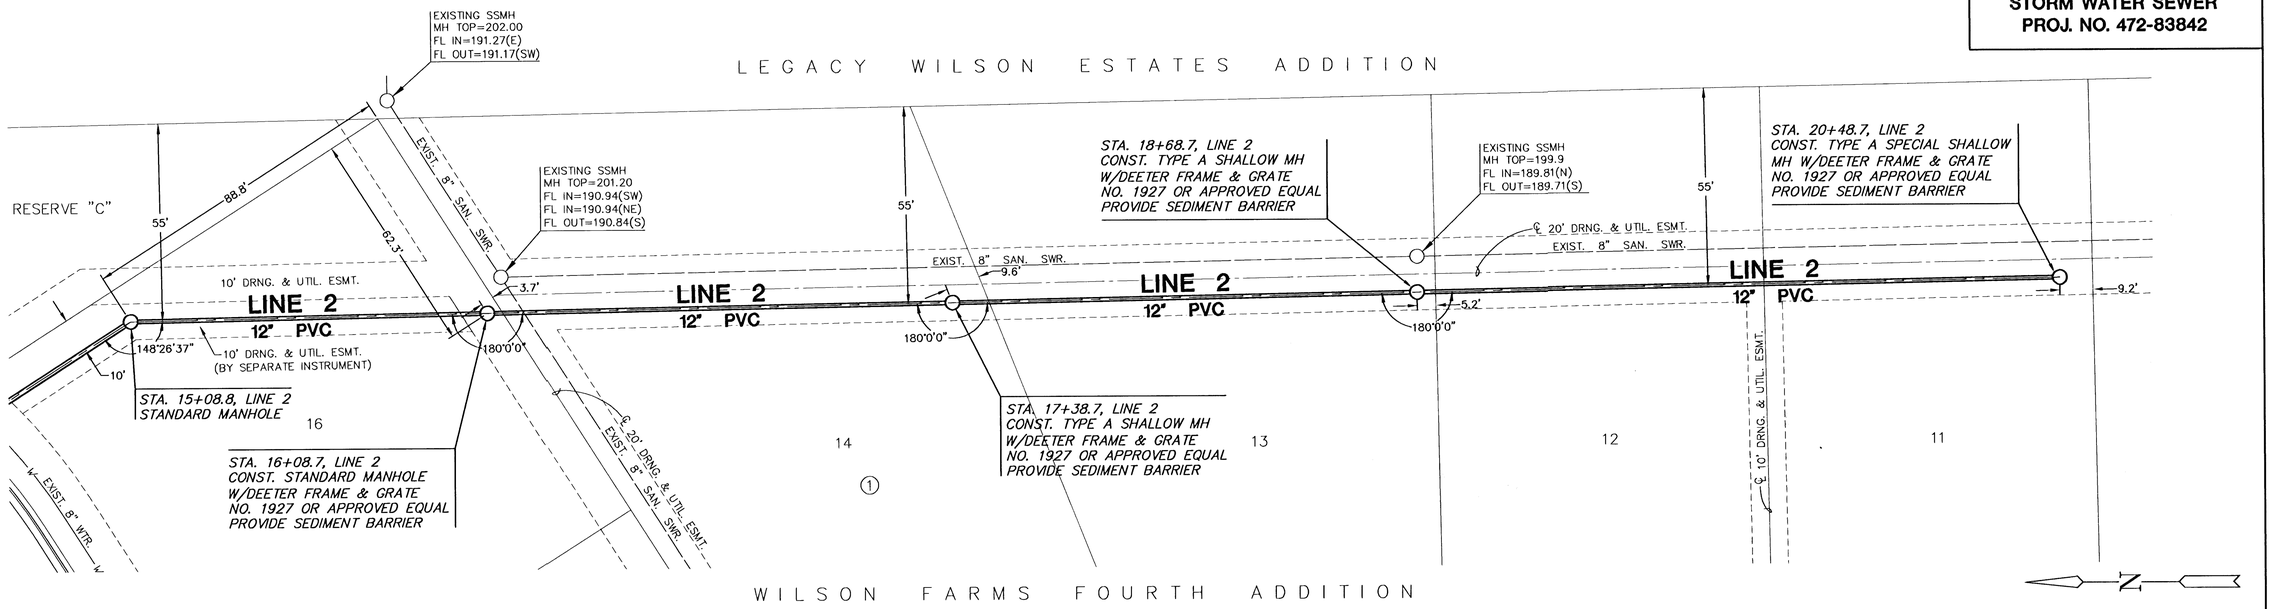

PLAN LINE 2

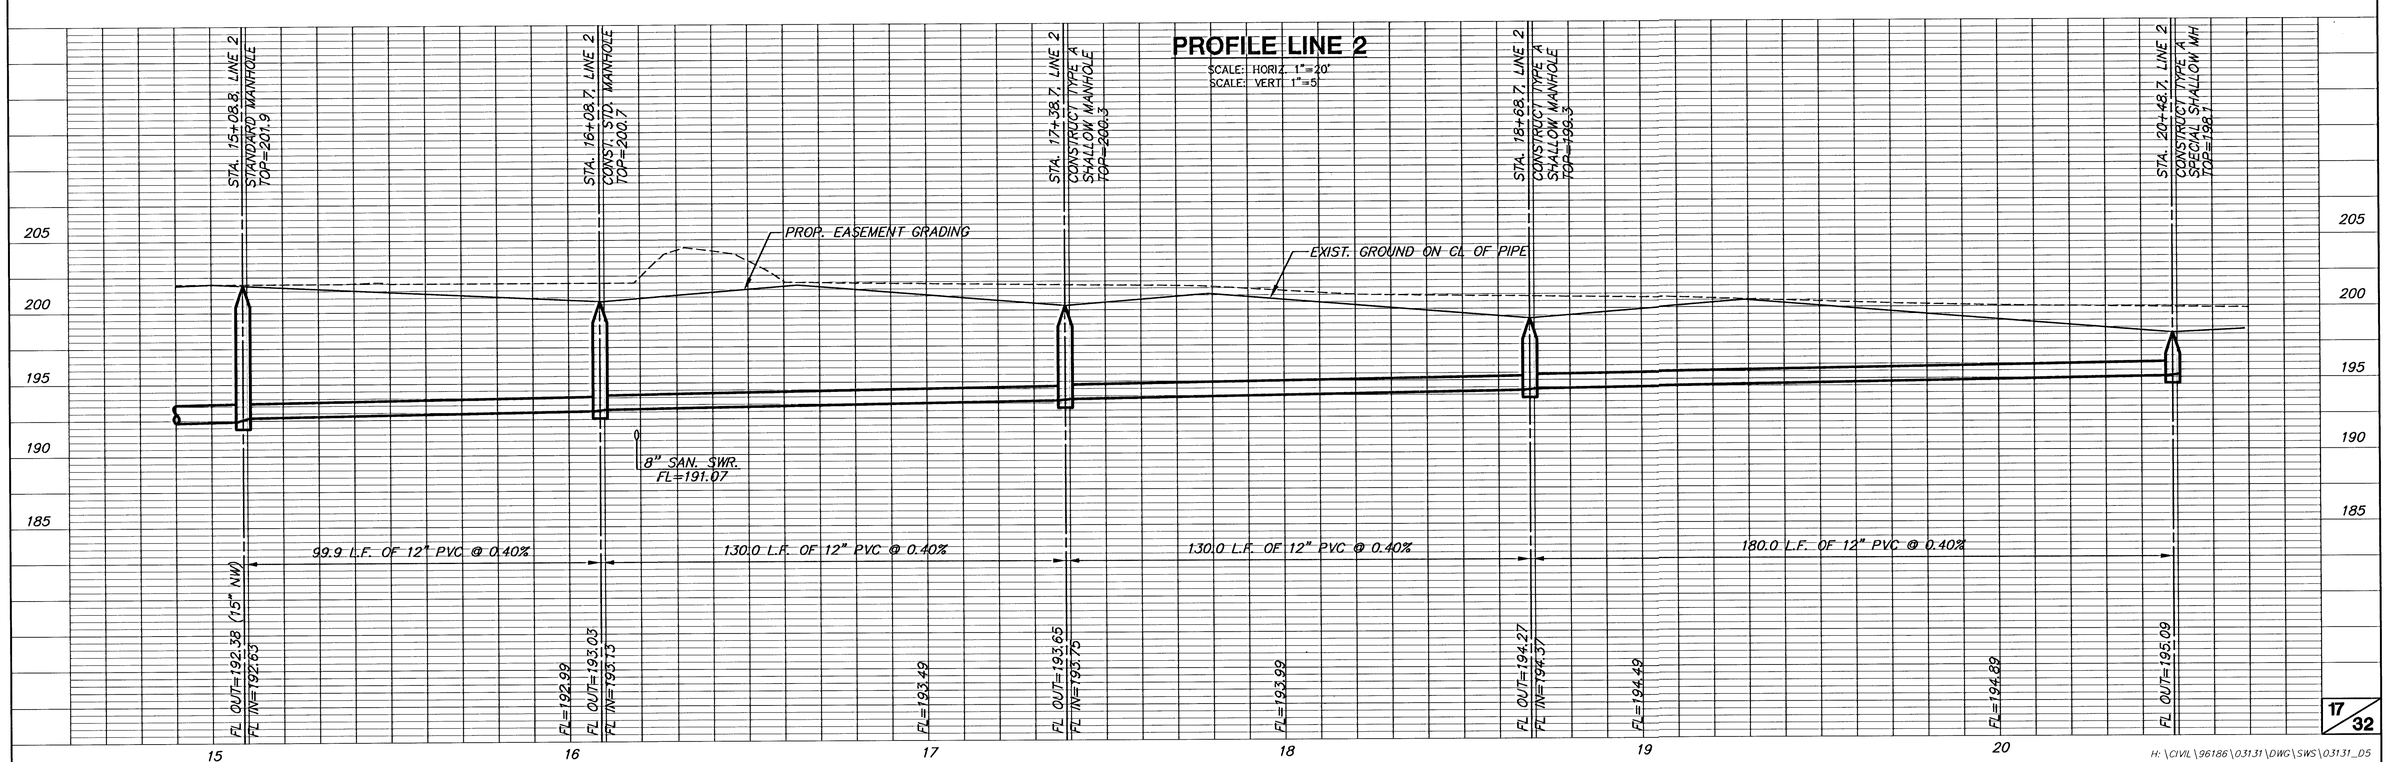

H:\CIVIL\96186\03131\DWG\SWS\03131_05