PLOTTED: Thursday, December 27, 2018 @ 11:25AM

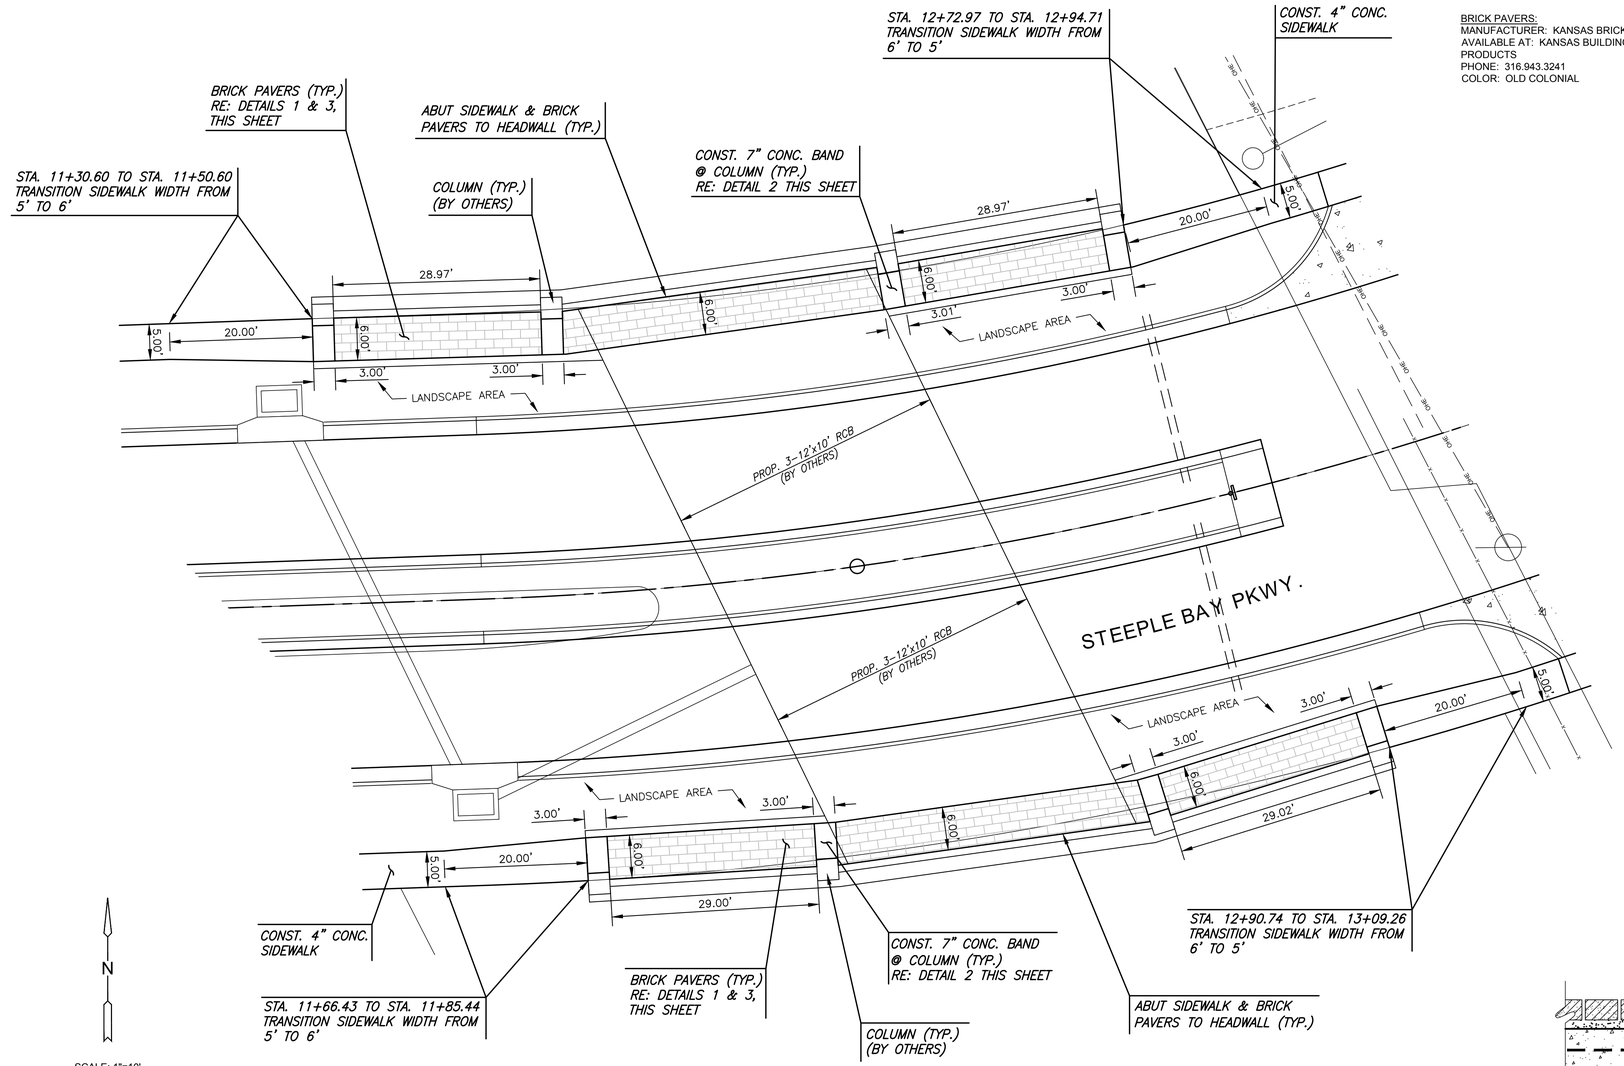

BRICK PAVER GENERAL NOTES:

BRICK PAVERS:
MANUFACTURER: CLOUD CERAMICS
AVAILABLE AT: LUSCO BRICK & STONE CO.
PHONE: 316.262.0406
COLOR: CHEROKEE

OR

BRICK PAVERS:
MANUFACTURER: KANSAS BRICK & TILE
AVAILABLE AT: KANSAS BUILDING PRODUCTS
PHONE: 316.943.3241
COLOR: OLD COLONIAL

PAVER NOTES:

1. PAVERS SHALL BE BRICK AND MEET OR EXCEED ASTM C 902. THE SIZE SHALL BE 4"X8"X2-1/4", PAVER SHALL BE 'SOLID'.
2. SAND BEDDING SHALL MEET THE CITY OF WICHITA SPECIFICATION REQUIREMENTS FOR FINE AGGREGATE. AN UNCOMPACTED SAND LAYING COURSE SHALL BE SPREAD EVENLY OVER THE AREA TO BE PAVED AND THEN SCREEDED TO A LEVEL OF APPROXIMATELY 1" MAX. THICKNESS. ONCE SCREEDED AND LEVELED TO THE DESIRED ELEVATION, THE SAND LAYING COURSE SHALL NOT BE DISTURBED IN ANY WAY.
3. PAVING BRICKS SHALL BE INSTALLED IN A 45° HERRINGBONE PATTERN W/ A SOLDIER COURSE FRAME. JOINT SPACES SHALL BE KEPT UNIFORM APPROXIMATELY 1/8 INCH THICK. THE GAPS AT THE EDGE OF THE PAVED SURFACE SHALL BE FILLED WITH STONES CUT TO FIT. CUTTING SHALL BE ACCOMPLISHED TO LEAVE A CLEAN EDGE TOWARD THE TRAFFIC SURFACE, USING A MASONRY SAW. WHENEVER POSSIBLE, NO CUTS SHOULD RESULT WITH A PAVER LESS THAN ONE-THIRD OF ITS ORIGINAL DIMENSION.
4. PAVING BRICK SHALL BE VIBRATED TO THEIR FINAL LEVEL IN THE SAND LAYING COURSE BY TWO OR THREE PASSES OF A VIBRATING COMPACTOR CAPABLE OF 3000 TO 5000 POUNDS COMPACTION FORCE WITH THE SURFACE CLEAN AND JOINTS OPEN.
5. AFTER VIBRATION, CLEAN CONCRETE SAND SHALL BE SPREAD OVER THE PAVING STONE SURFACE. ALLOWED TO DRY, AND VIBRATED INTO THE JOINTS WITH ADDITIONAL PASSES OF THE PLATE VIBRATOR SO AS TO COMPLETELY FILL THE JOINTS. A LIGHT COATING OF SAND SHALL BE SWEPT OVER THE COMPLETED SURFACE AND LEFT TO WEATHER IN.
6. SAND & CONCRETE BASE SHALL BE SUBSIDIARY TO 'BRICK PAVER'.

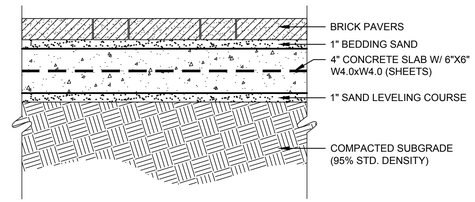

NOTE: CONTRACTOR SHALL PROVIDE WEEP HOLES UNDER PAVERS - 1" Ø AT 8'-0" O.C.

1 BRICK PAVERS - 4" CONC. BASE
SCALE: NTS

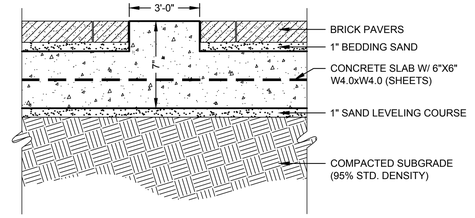

2 7" CONC. BAND @ COLUMN
SCALE: NTS

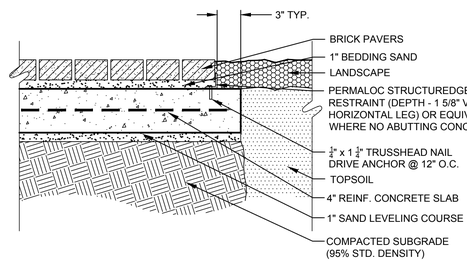

3 BRICK PAVERS - ALUMINUM EDGE RESTRAINT
SCALE: NTS

MKEC
Wichita, KS • 316-684-9600

STEEPLE BAY ADDITION

PAVING & INCIDENTAL DRAINAGE FOR

WICHITA, KANSAS

©2018
MKEC Engineering
All Rights Reserved
www.mkec.com
These drawings and their contents, including, but not limited to, all concepts, designs, & ideas are the exclusive property of MKEC Engineering (MKEC), and may not be used or reproduced in any way without the express consent of MKEC.

SIDEWALK DETAILS AT RCB

PROJECT NO.	472-85452
DATE	DEC. 2018
SCALE	1"=10'

DESIGNED	DRAWN	CHECKED
SPE	MKB	SPE

NO.	REVISION	DATE

SHEET NO.
14 OF 35

J:\PROJECTS\2017\1710\10143_LANGE_STEEPLE BAY_17143 CAD\SHTS\05 CIVIL\PAV\17143-05-5205.DWG