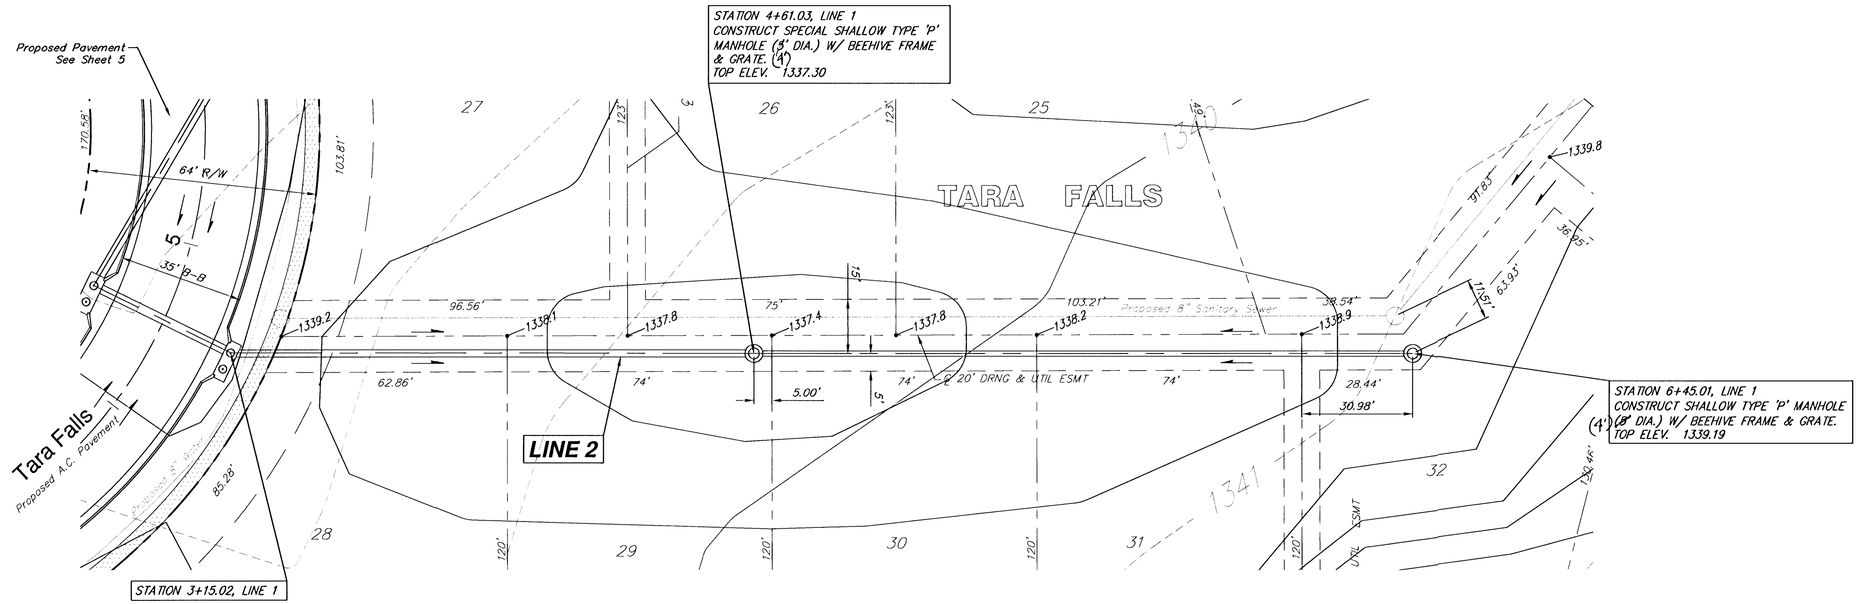

SCALE
1" = 20' Horiz. (Plan & Profile)
1" = 5' Vert. (Profile)

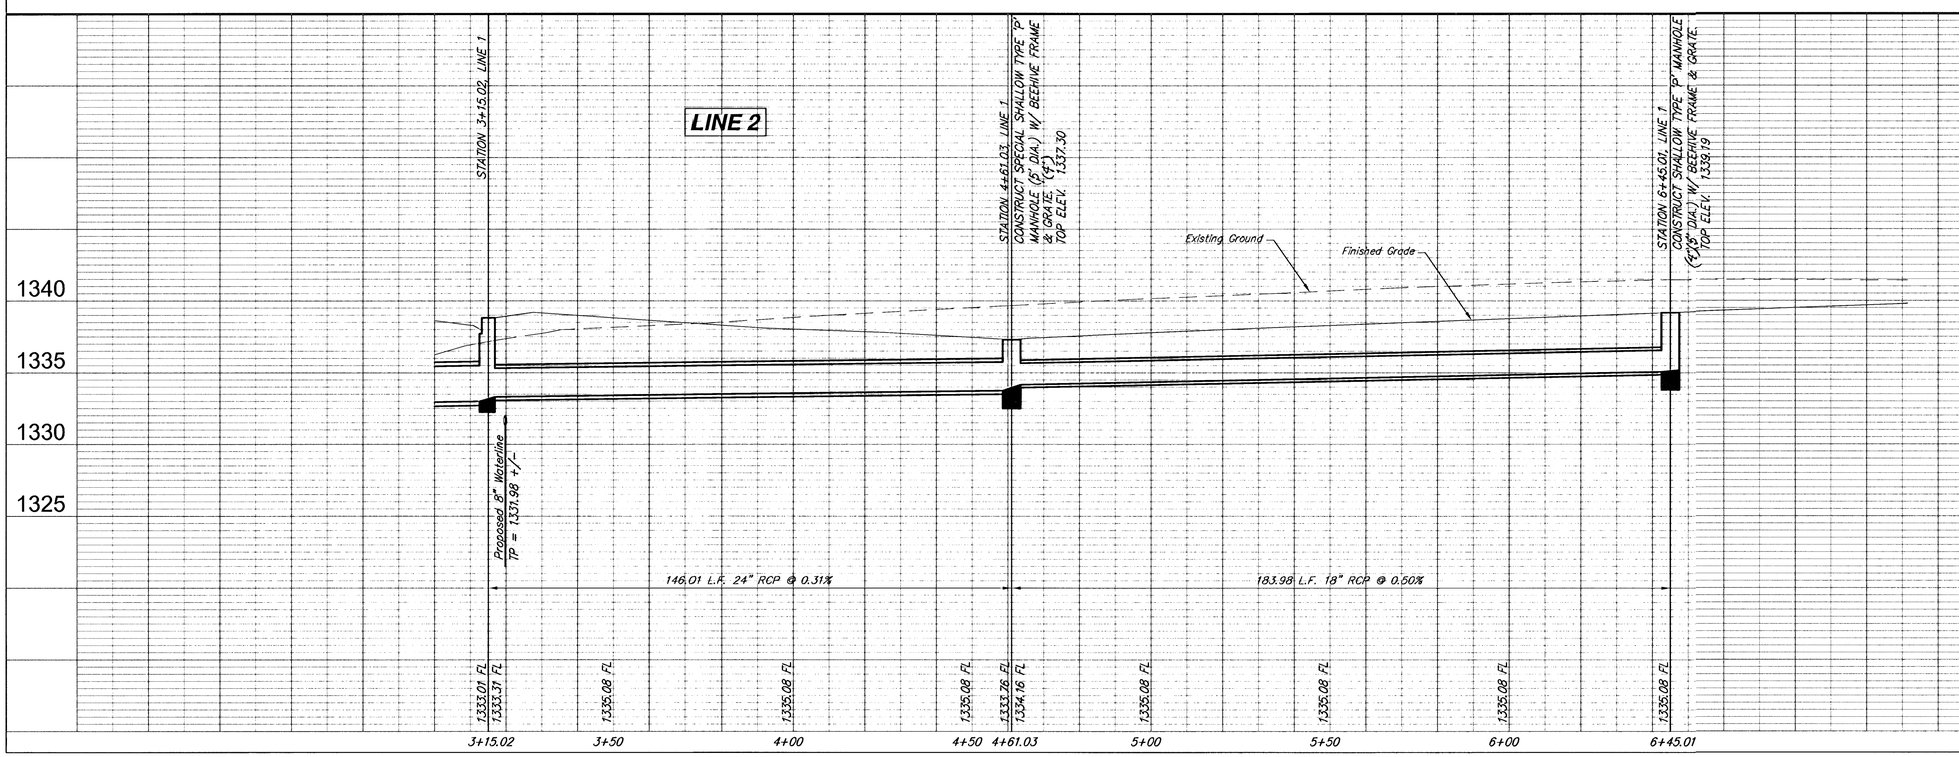

DESIGN	MWS
DRAWN	MWS
DATE	12/03/02
UTILITY	
REVISED	
REVIEW	
PROJECT NUMBER	472-83648
DRAWING FILE	Phase 3 Pav...\Paving.dwg

Tara Falls - Phase 3 SWS
Line 2
WICHITA, KANSAS

Ruggles & Bohm, P.A.
Engineering, Surveying, Land Planning
924 North Main
Wichita, Kansas 67203
www.rbkansas.com
(316) 264-8008
(316) 264-4621 fax
E-mail: info@rbkansas.com

RB JOB 2111 E