PROJECT NO.	SHEET NO.	TOTAL SHEETS
472-76-245-83077-000-000-001	39	60

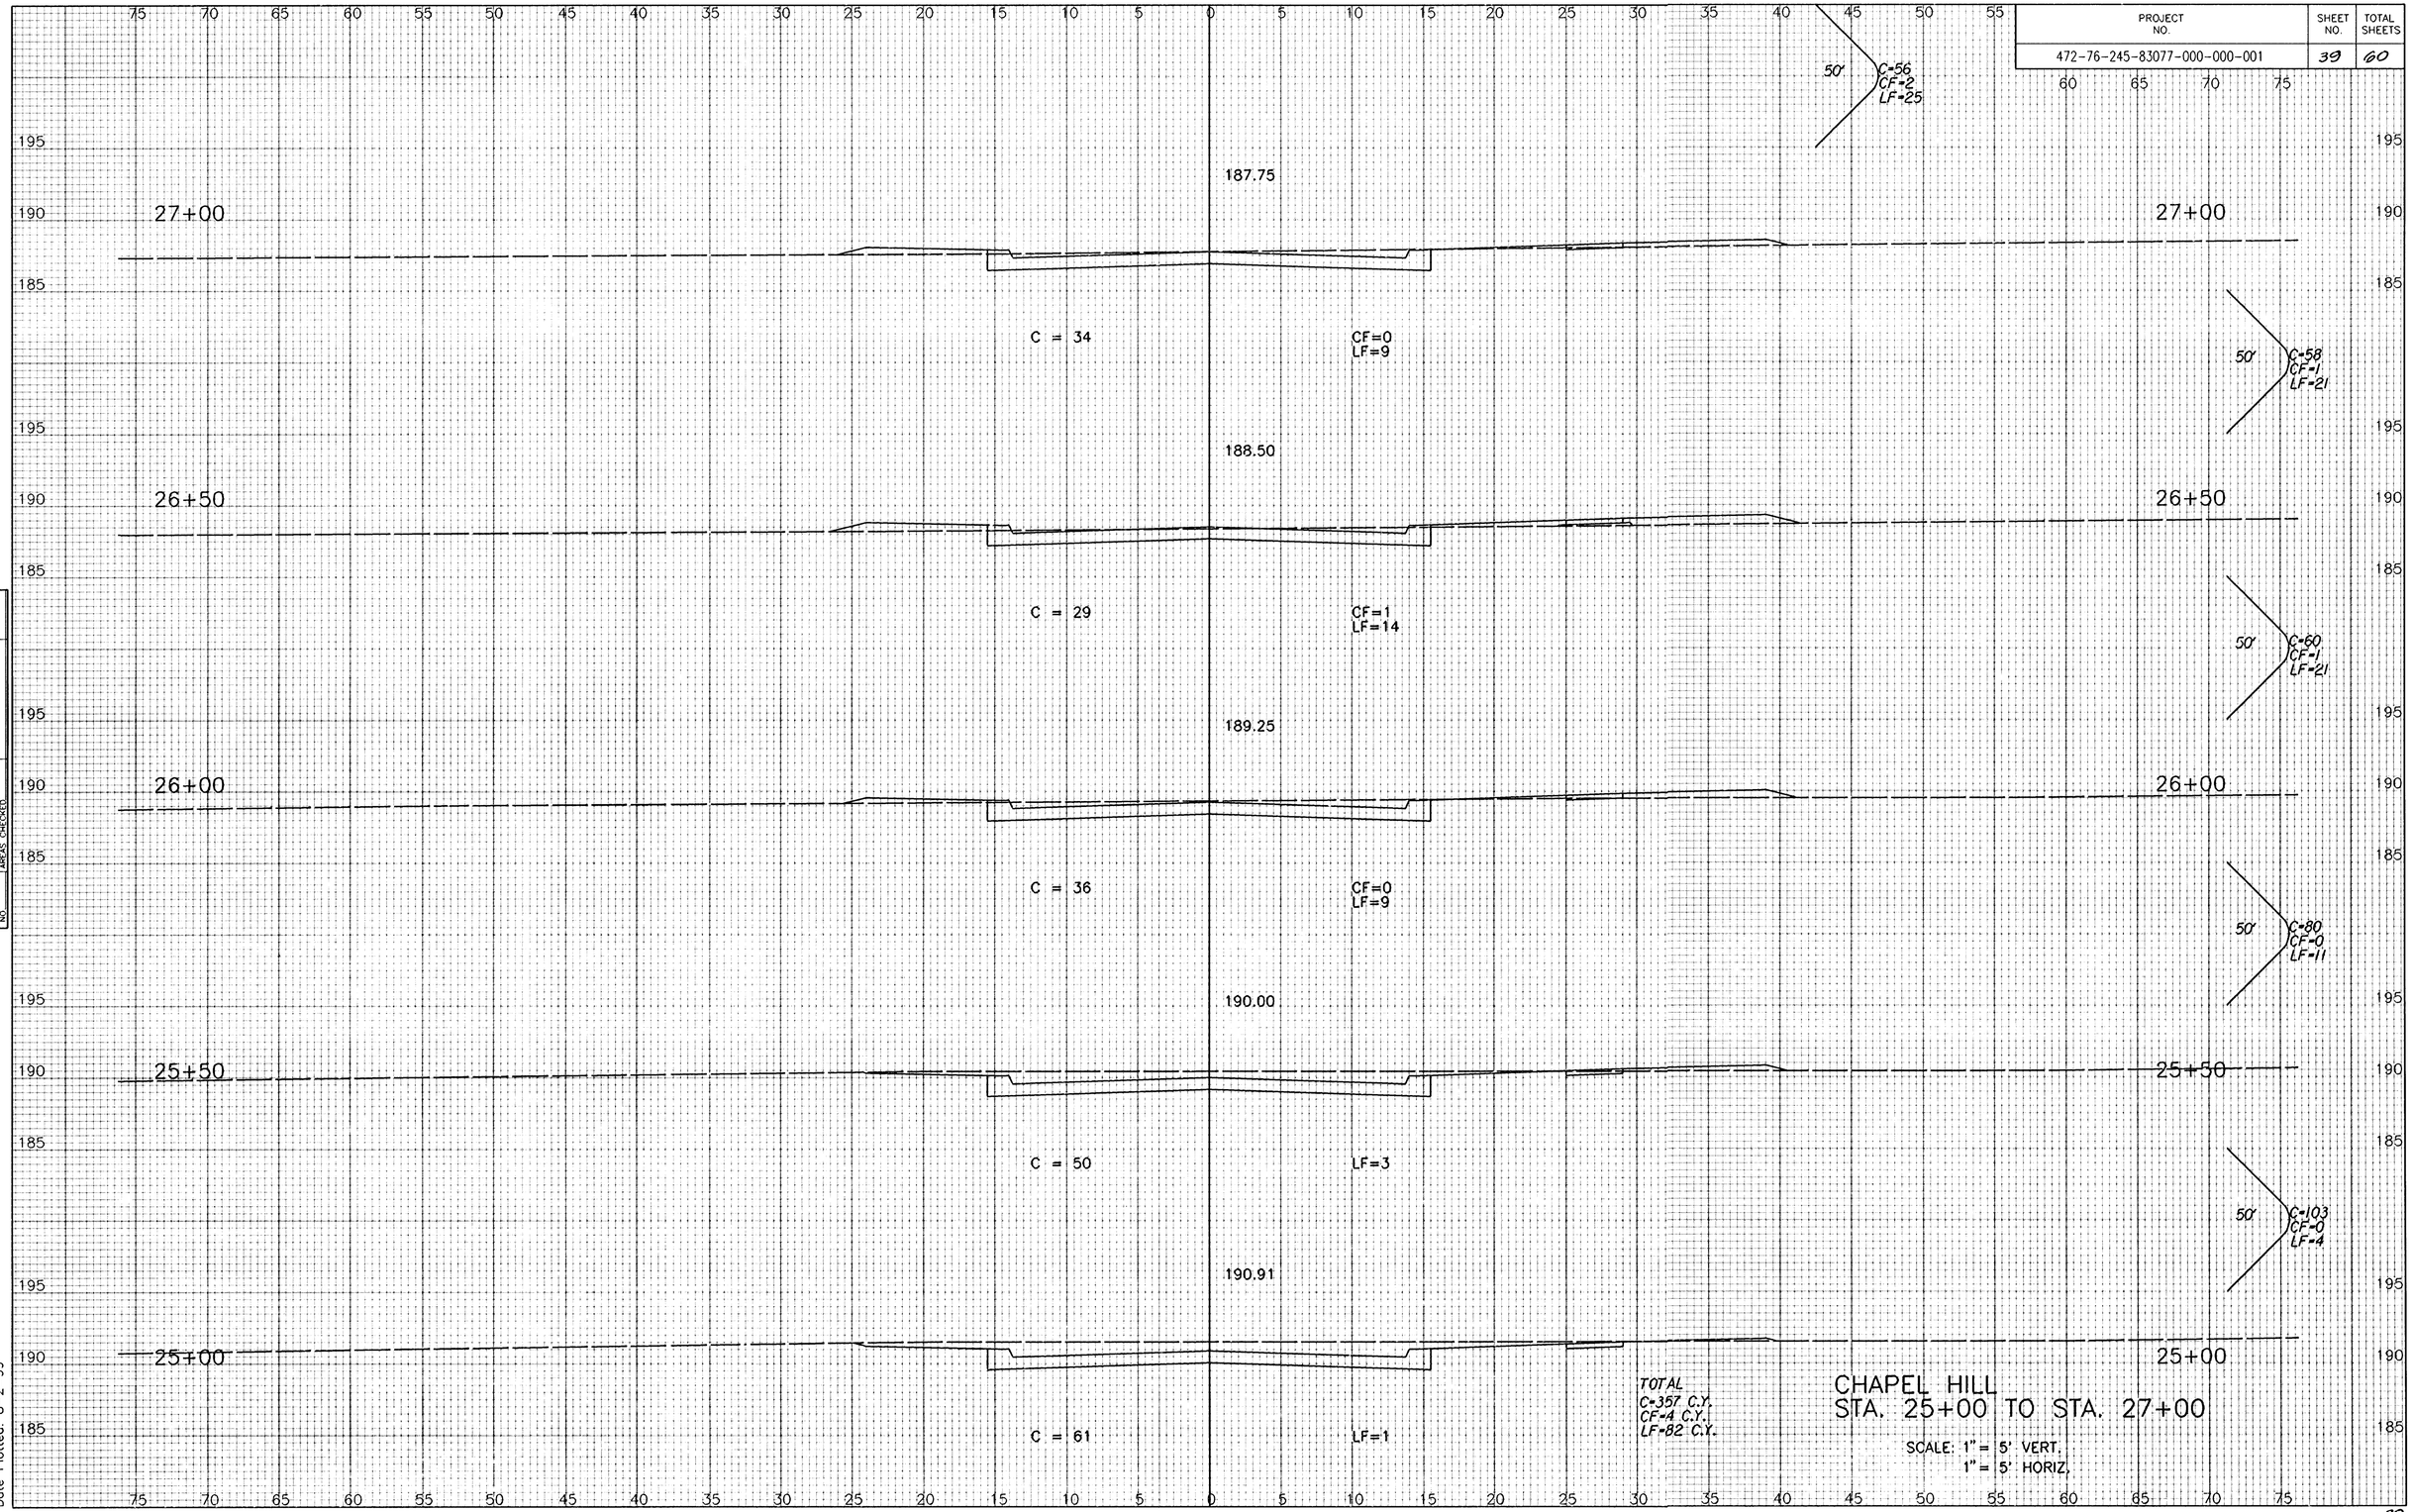

NOTE BOOK
TEMPLATE
AREAS
AREAS CHECKED
NO.

i: 1999/99127/xchapel1.dgn
Date Plotted: 8-2-99