PROJECT NO.	SHEET NO.	TOTAL SHEETS
472-76-245-83077-000-000-001	44	60

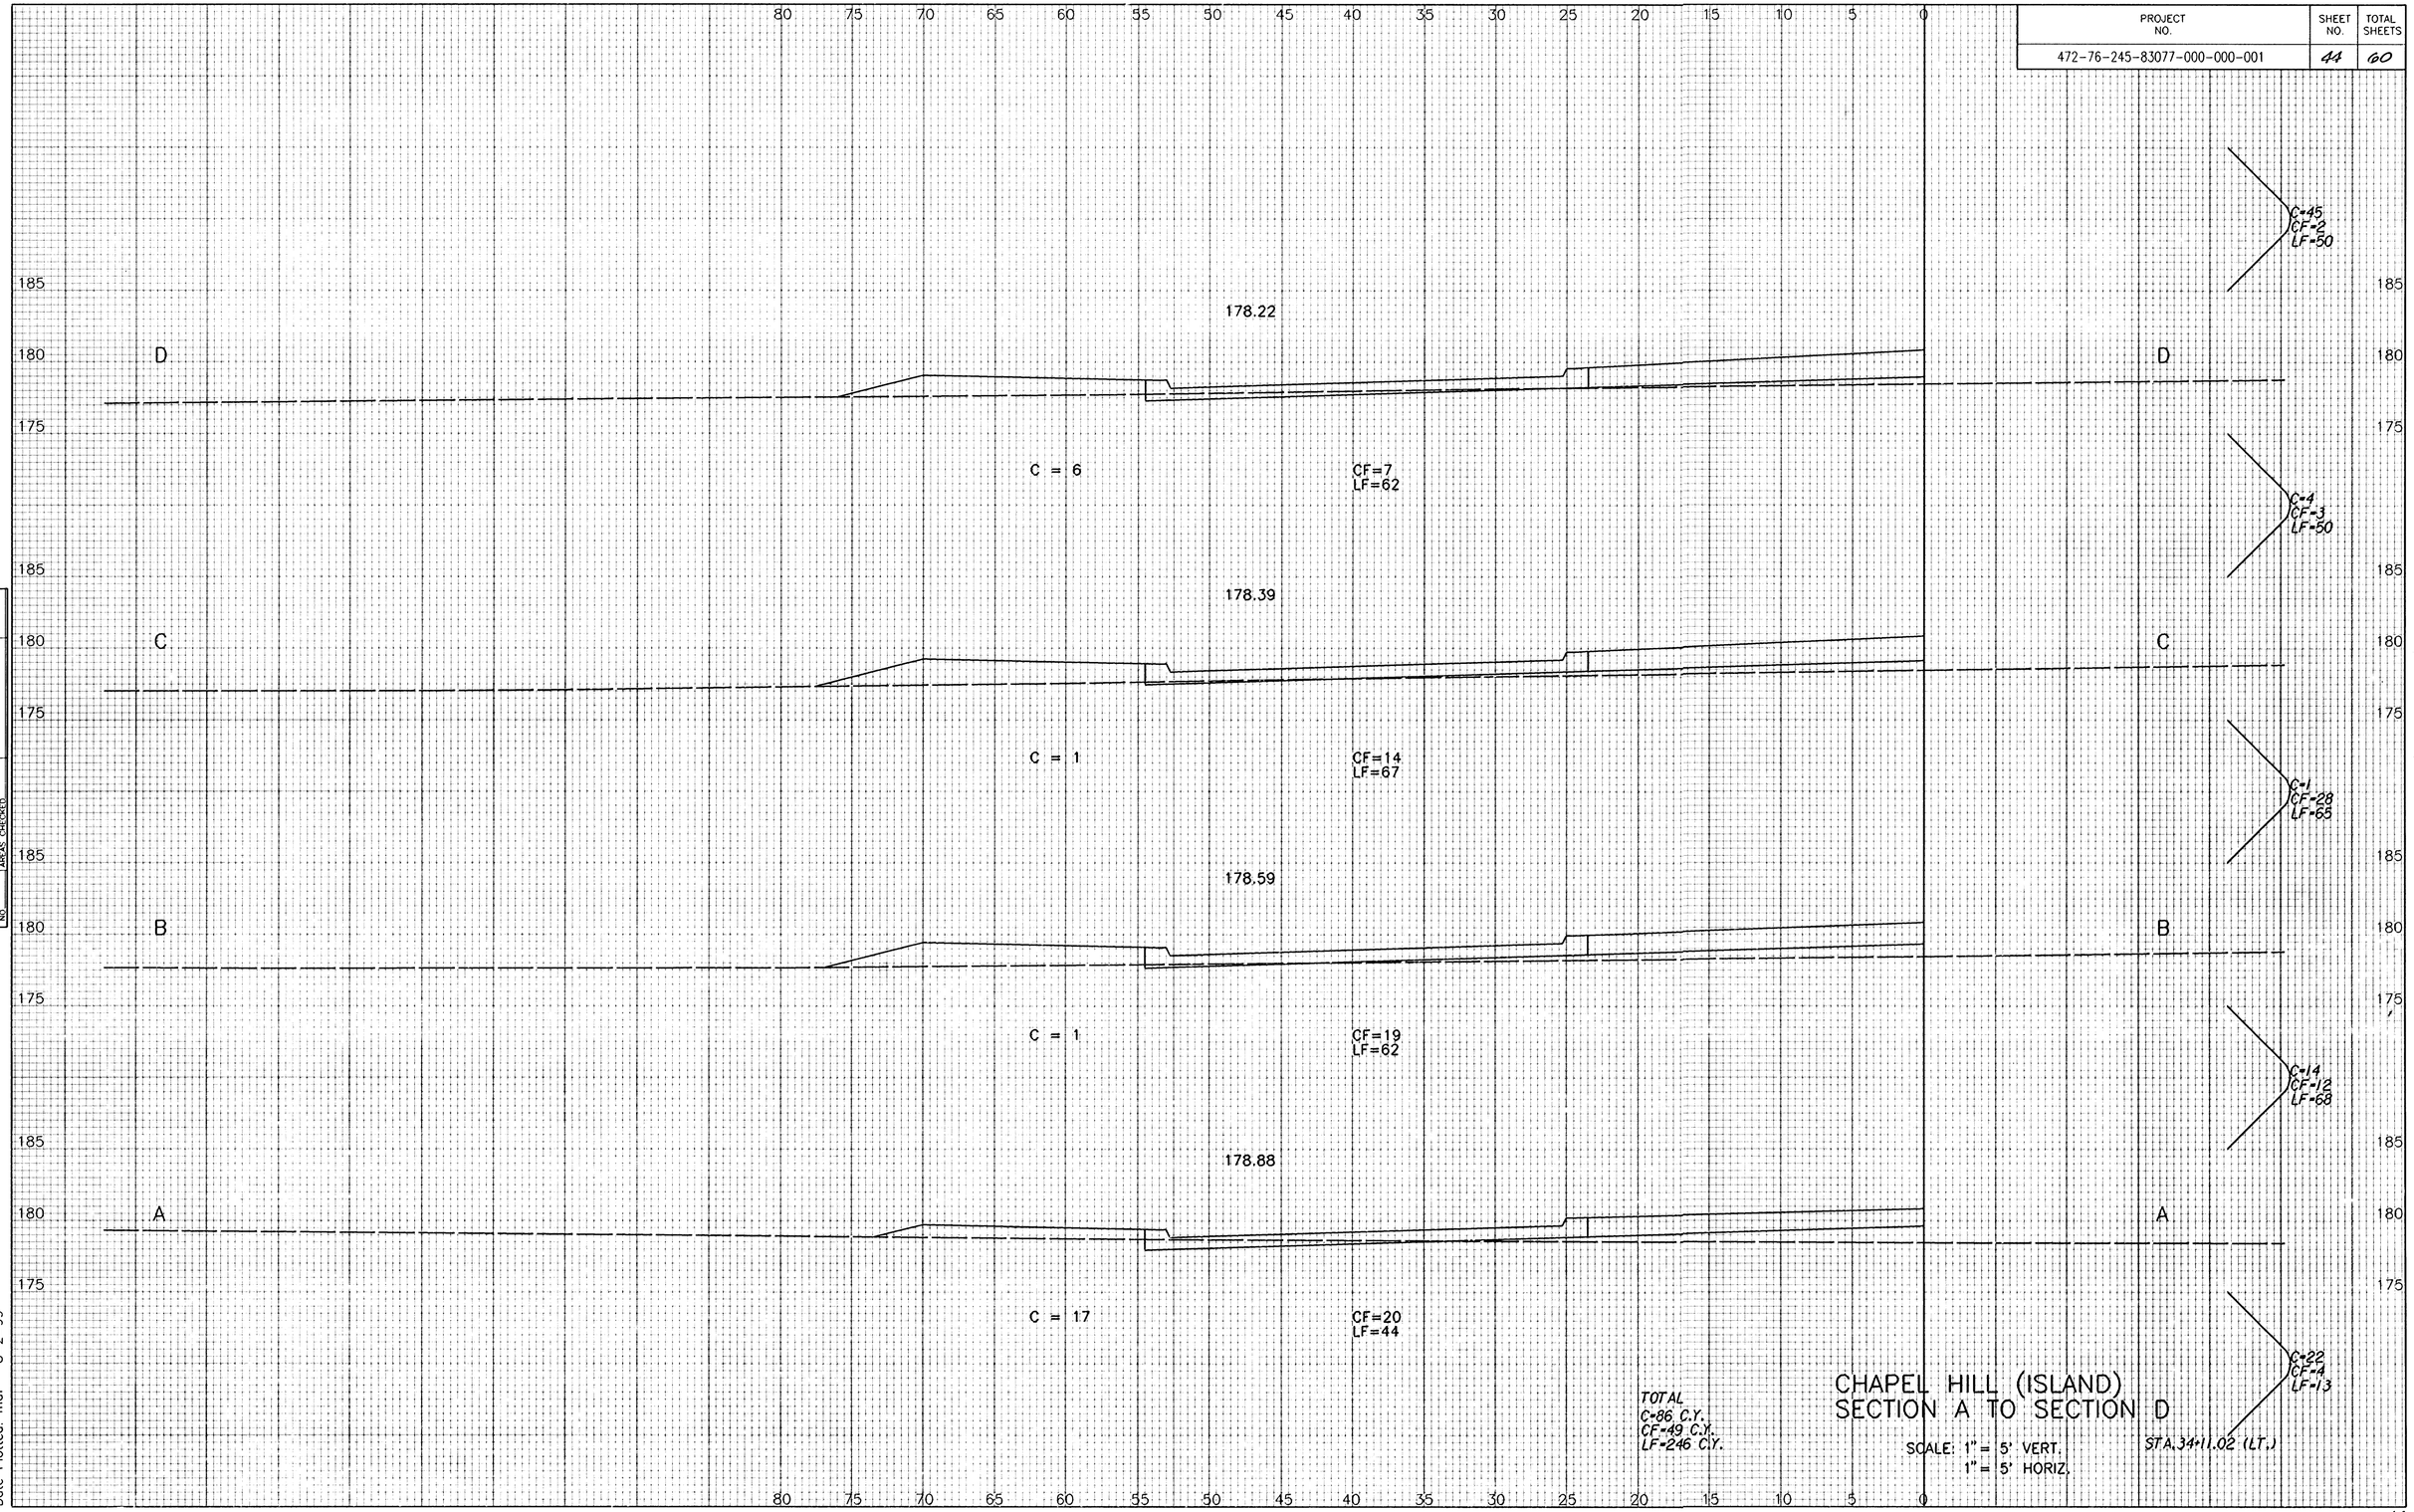

CHAPEL HILL (ISLAND)
SECTION A TO SECTION D

SCALE: 1" = 5' VERT.
1" = 5' HORIZ.

NOTE BOOK NO. TEMPLATE AREAS AREAS CHECKED

Drawing Name: j/1999/99127/xchapisl.dgn
Date Plotted: mar 8-2-99