FINAL SURVEY		BY	DATE
NOTE BOOK	SURVEYED		
	PLOTTED		
	TEMPLATE		
NO.	AREAS		
	AREAS CHECKED		

Drawing Name: i/1999/99127/xchapel2.dgn
Date Plotted: 8-2-99

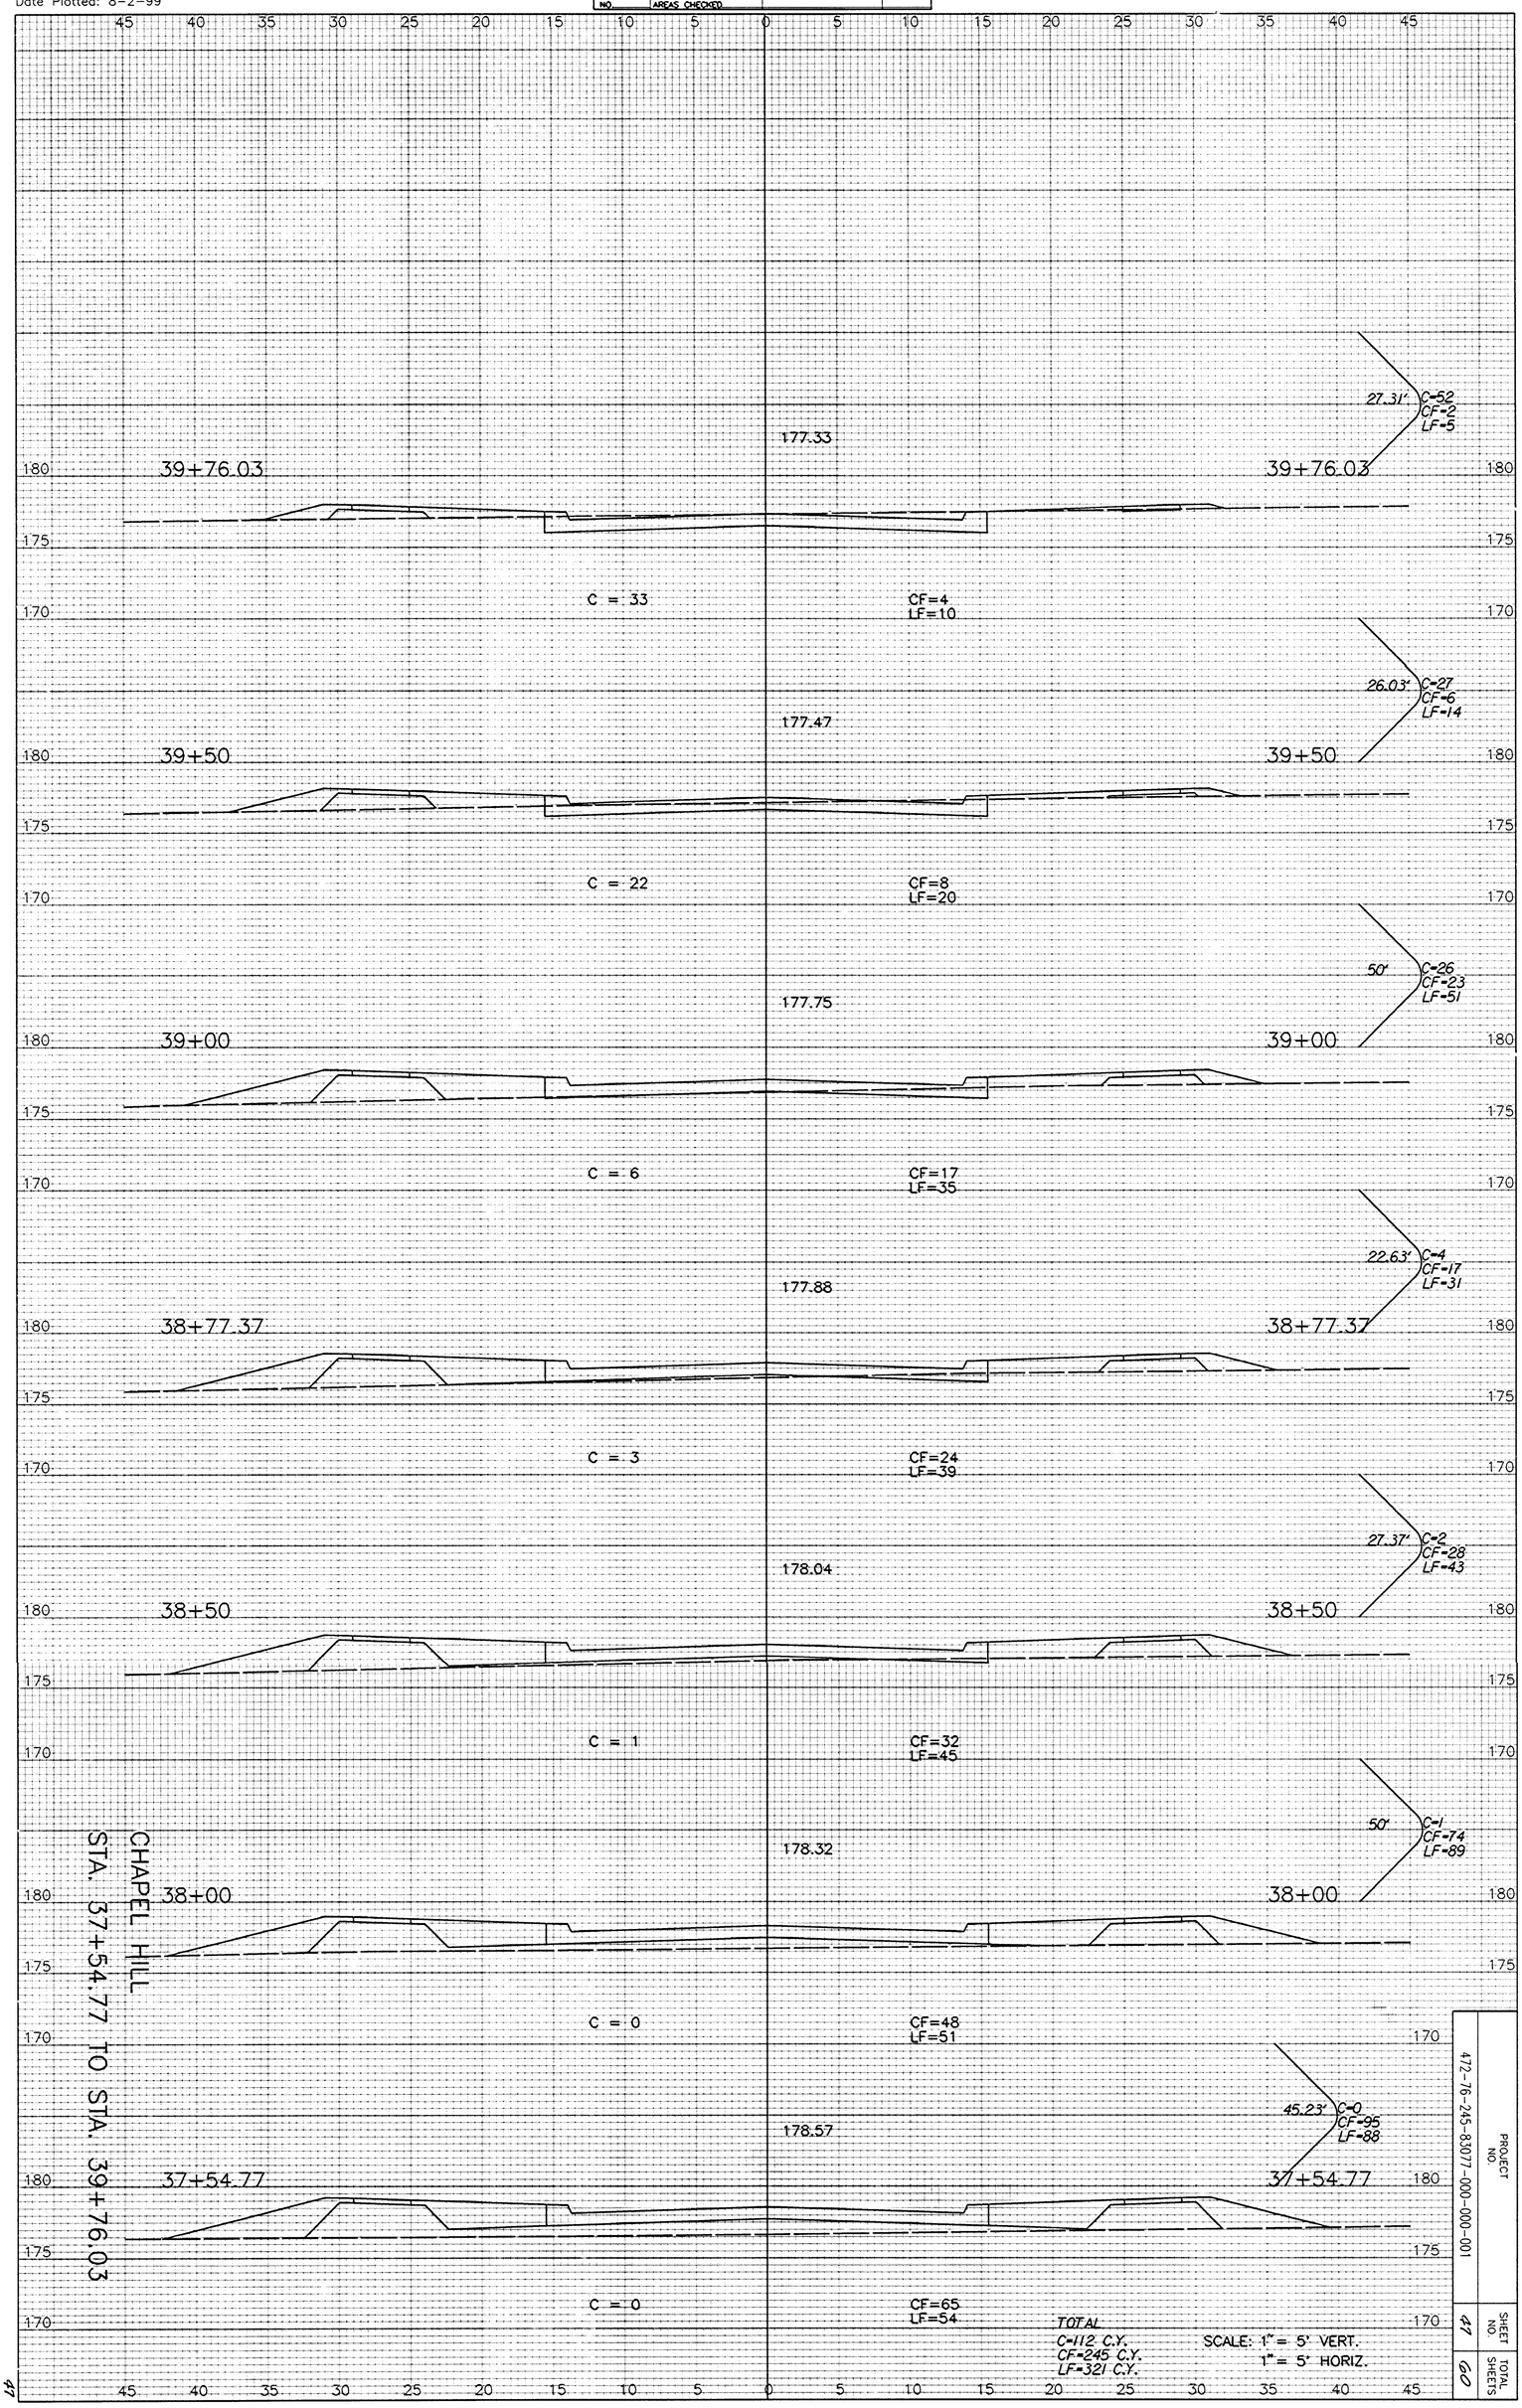

CHAPEL HILL
STA. 37+54.77 TO STA. 39+76.03

PROJECT NO.	SHEET NO.	TOTAL SHEETS
472-76-245-83077-000-000-001	47	60