FOX RIDGE ADDITION
STORM WATER SEWER PLANS
PHASE 3 - LINE 1

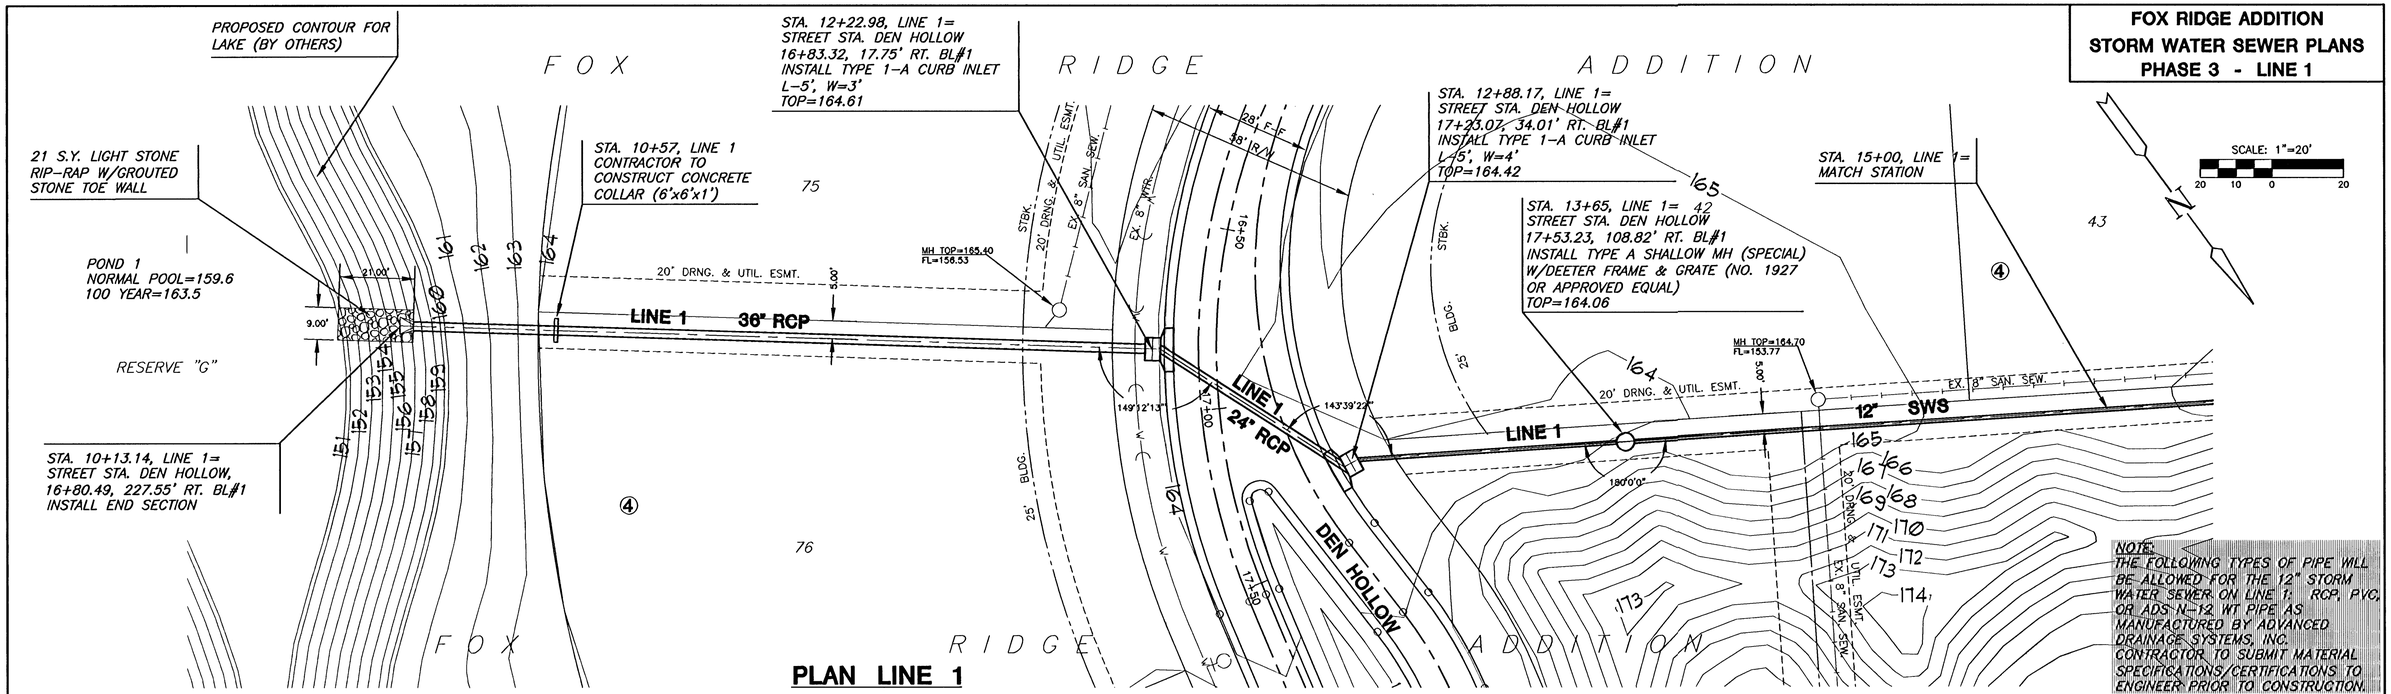

NOTE:
THE FOLLOWING TYPES OF PIPE WILL BE ALLOWED FOR THE 12" STORM WATER SEWER ON LINE 1: RCP, PVC, OR ADS N-12 WT PIPE AS MANUFACTURED BY ADVANCED DRAINAGE SYSTEMS, INC. CONTRACTOR TO SUBMIT MATERIAL SPECIFICATIONS/CERTIFICATIONS TO ENGINEER PRIOR TO CONSTRUCTION.

PLAN LINE 1

SCALE: 1"=20'

PROFILE LINE 1

SCALE: HORIZ. 1"=20'
SCALE: VERT. 1"=5'

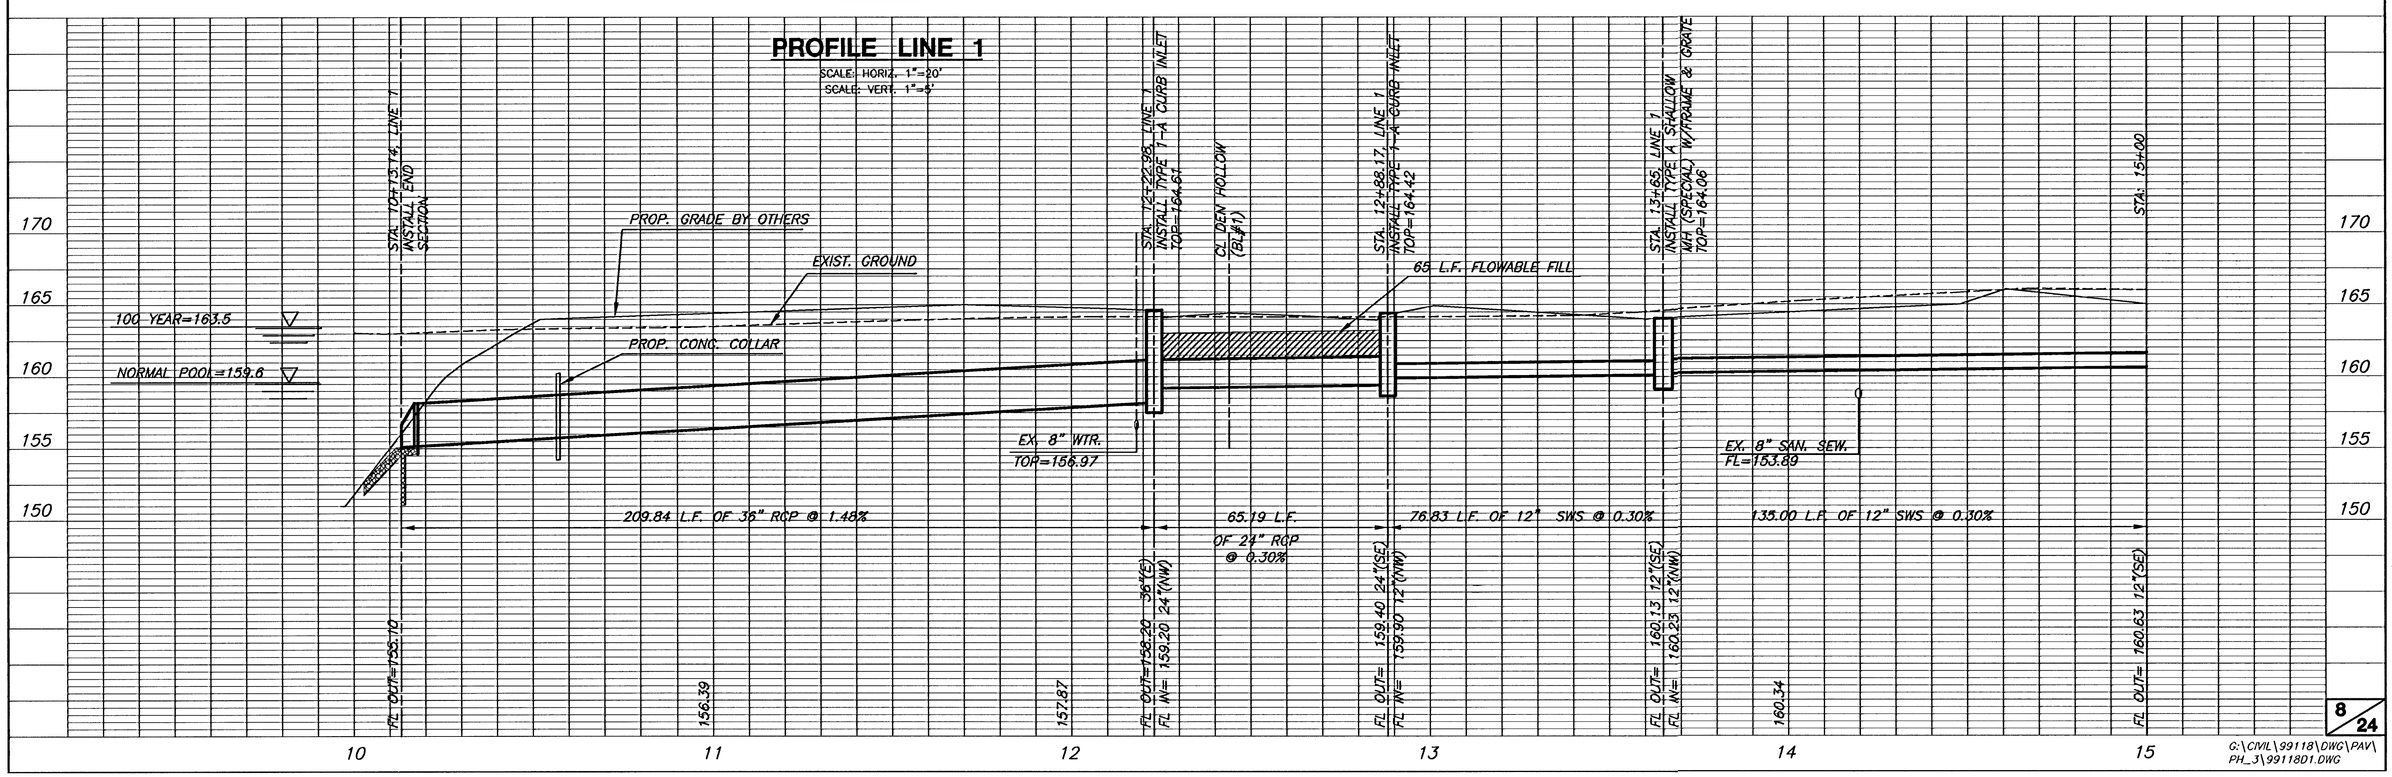

G:\CIVIL\99118\DWG\PAV\PH_3\99118D1.DWG