FOX RIDGE ADDITION
STORM WATER SEWER PLANS
PHASE 3 - LINE 2

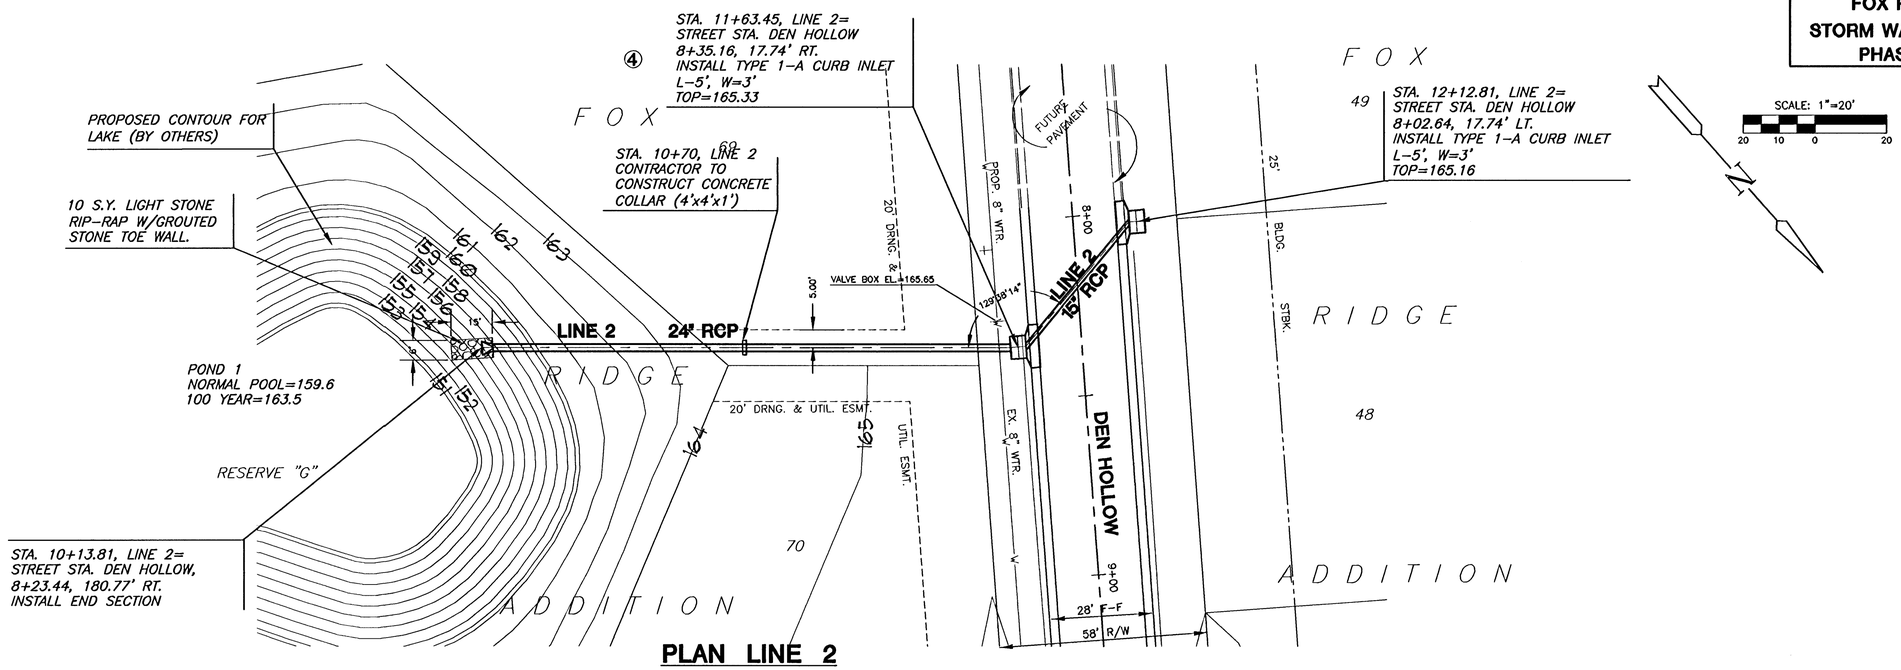

PLAN LINE 2

SCALE: 1"=20'

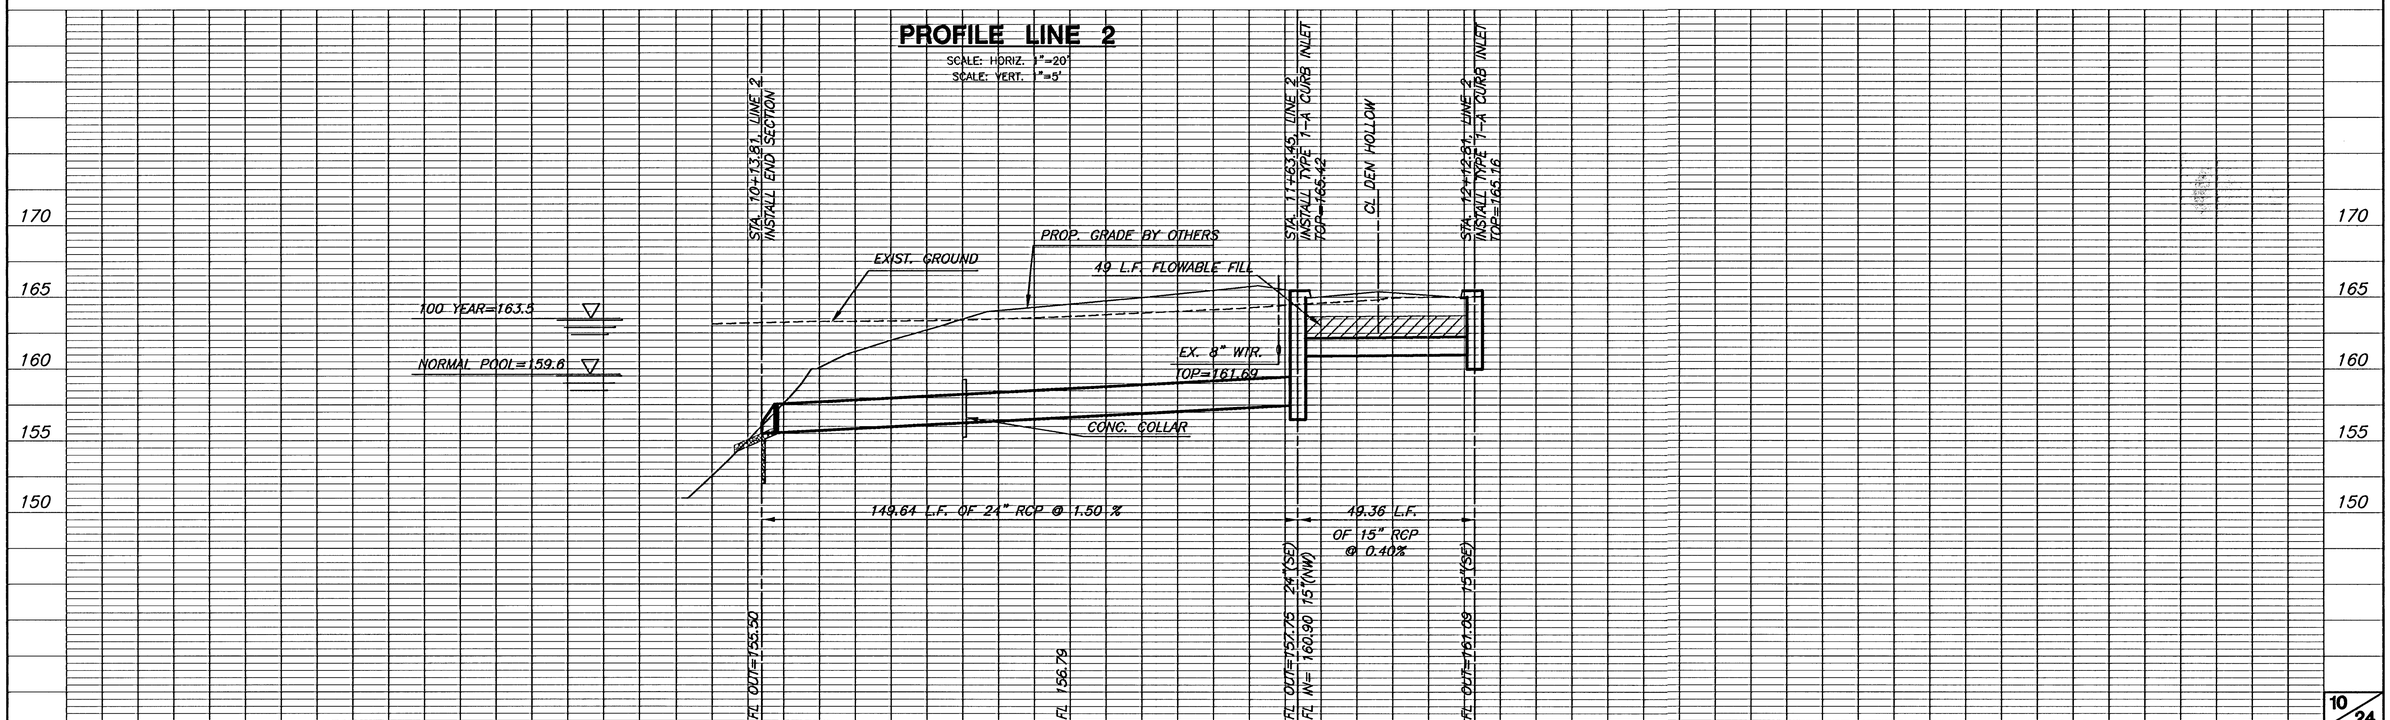

G:\CIVIL\99118\DWG\PAV\PH_3\99118D3.DWG