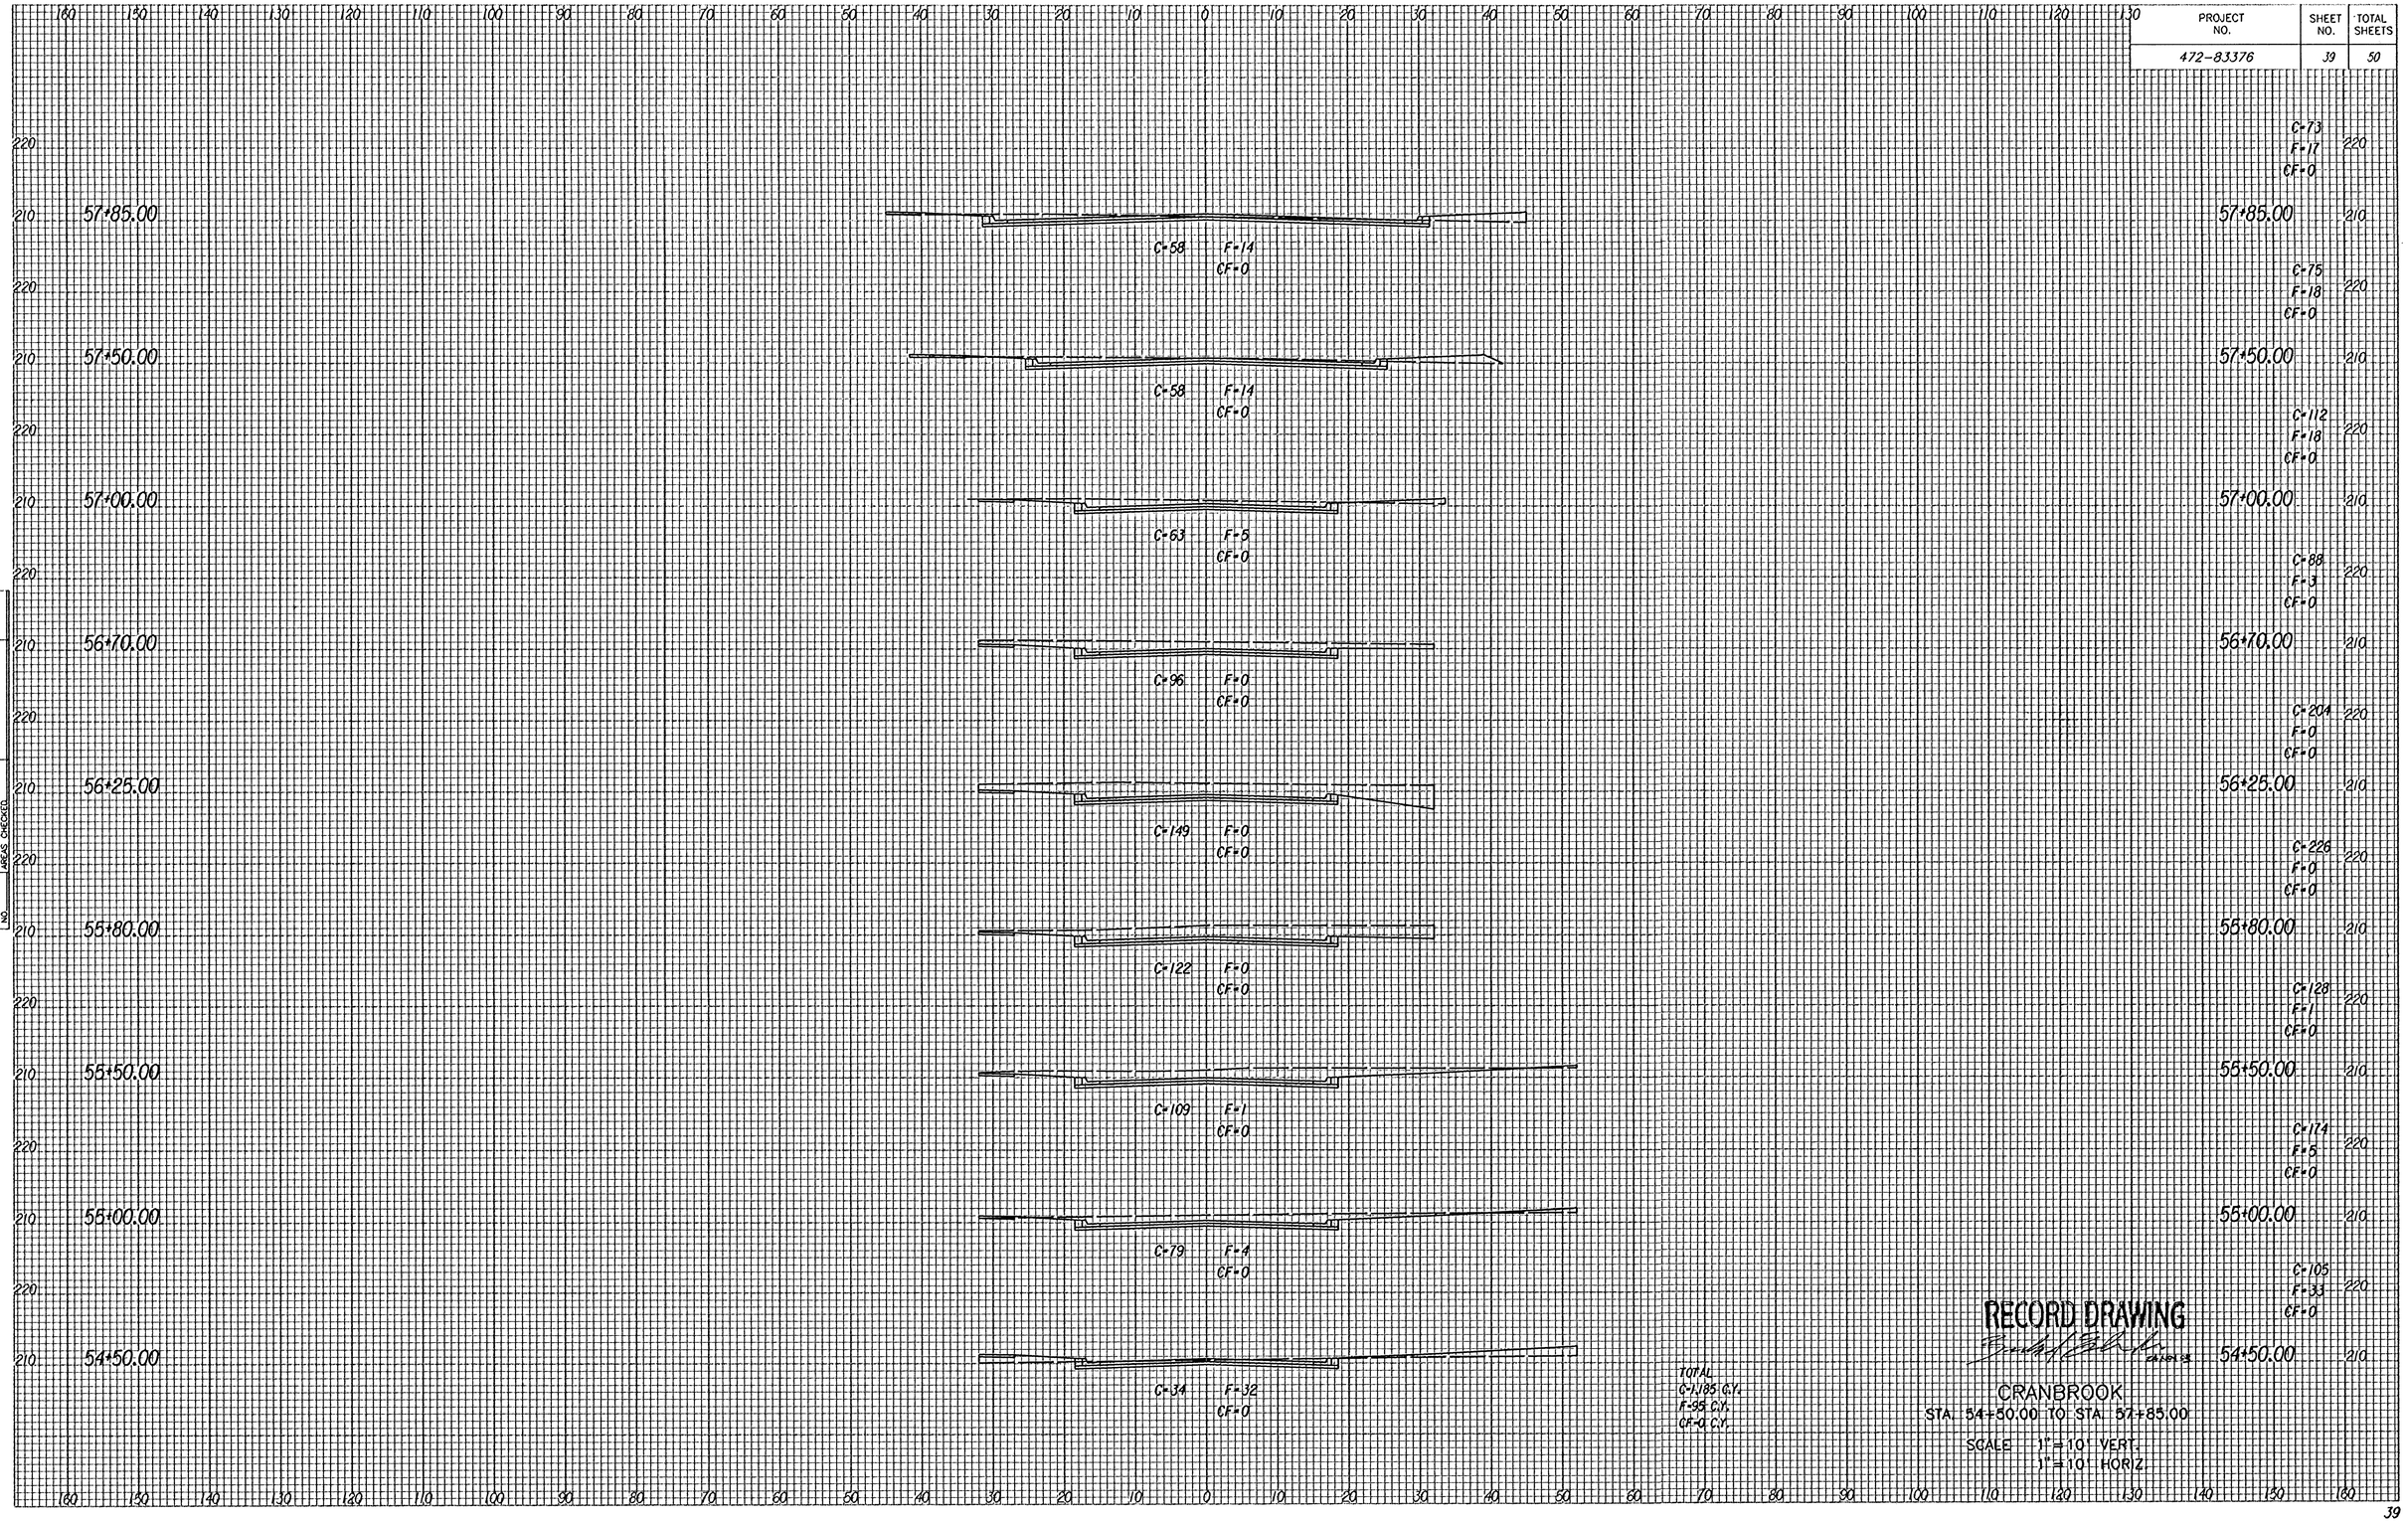PROJECT NO.	SHEET NO.	TOTAL SHEETS
472-83376	39	50