PROJECT NO.	SHEET NO.	TOTAL SHEETS
472-83377	21	23

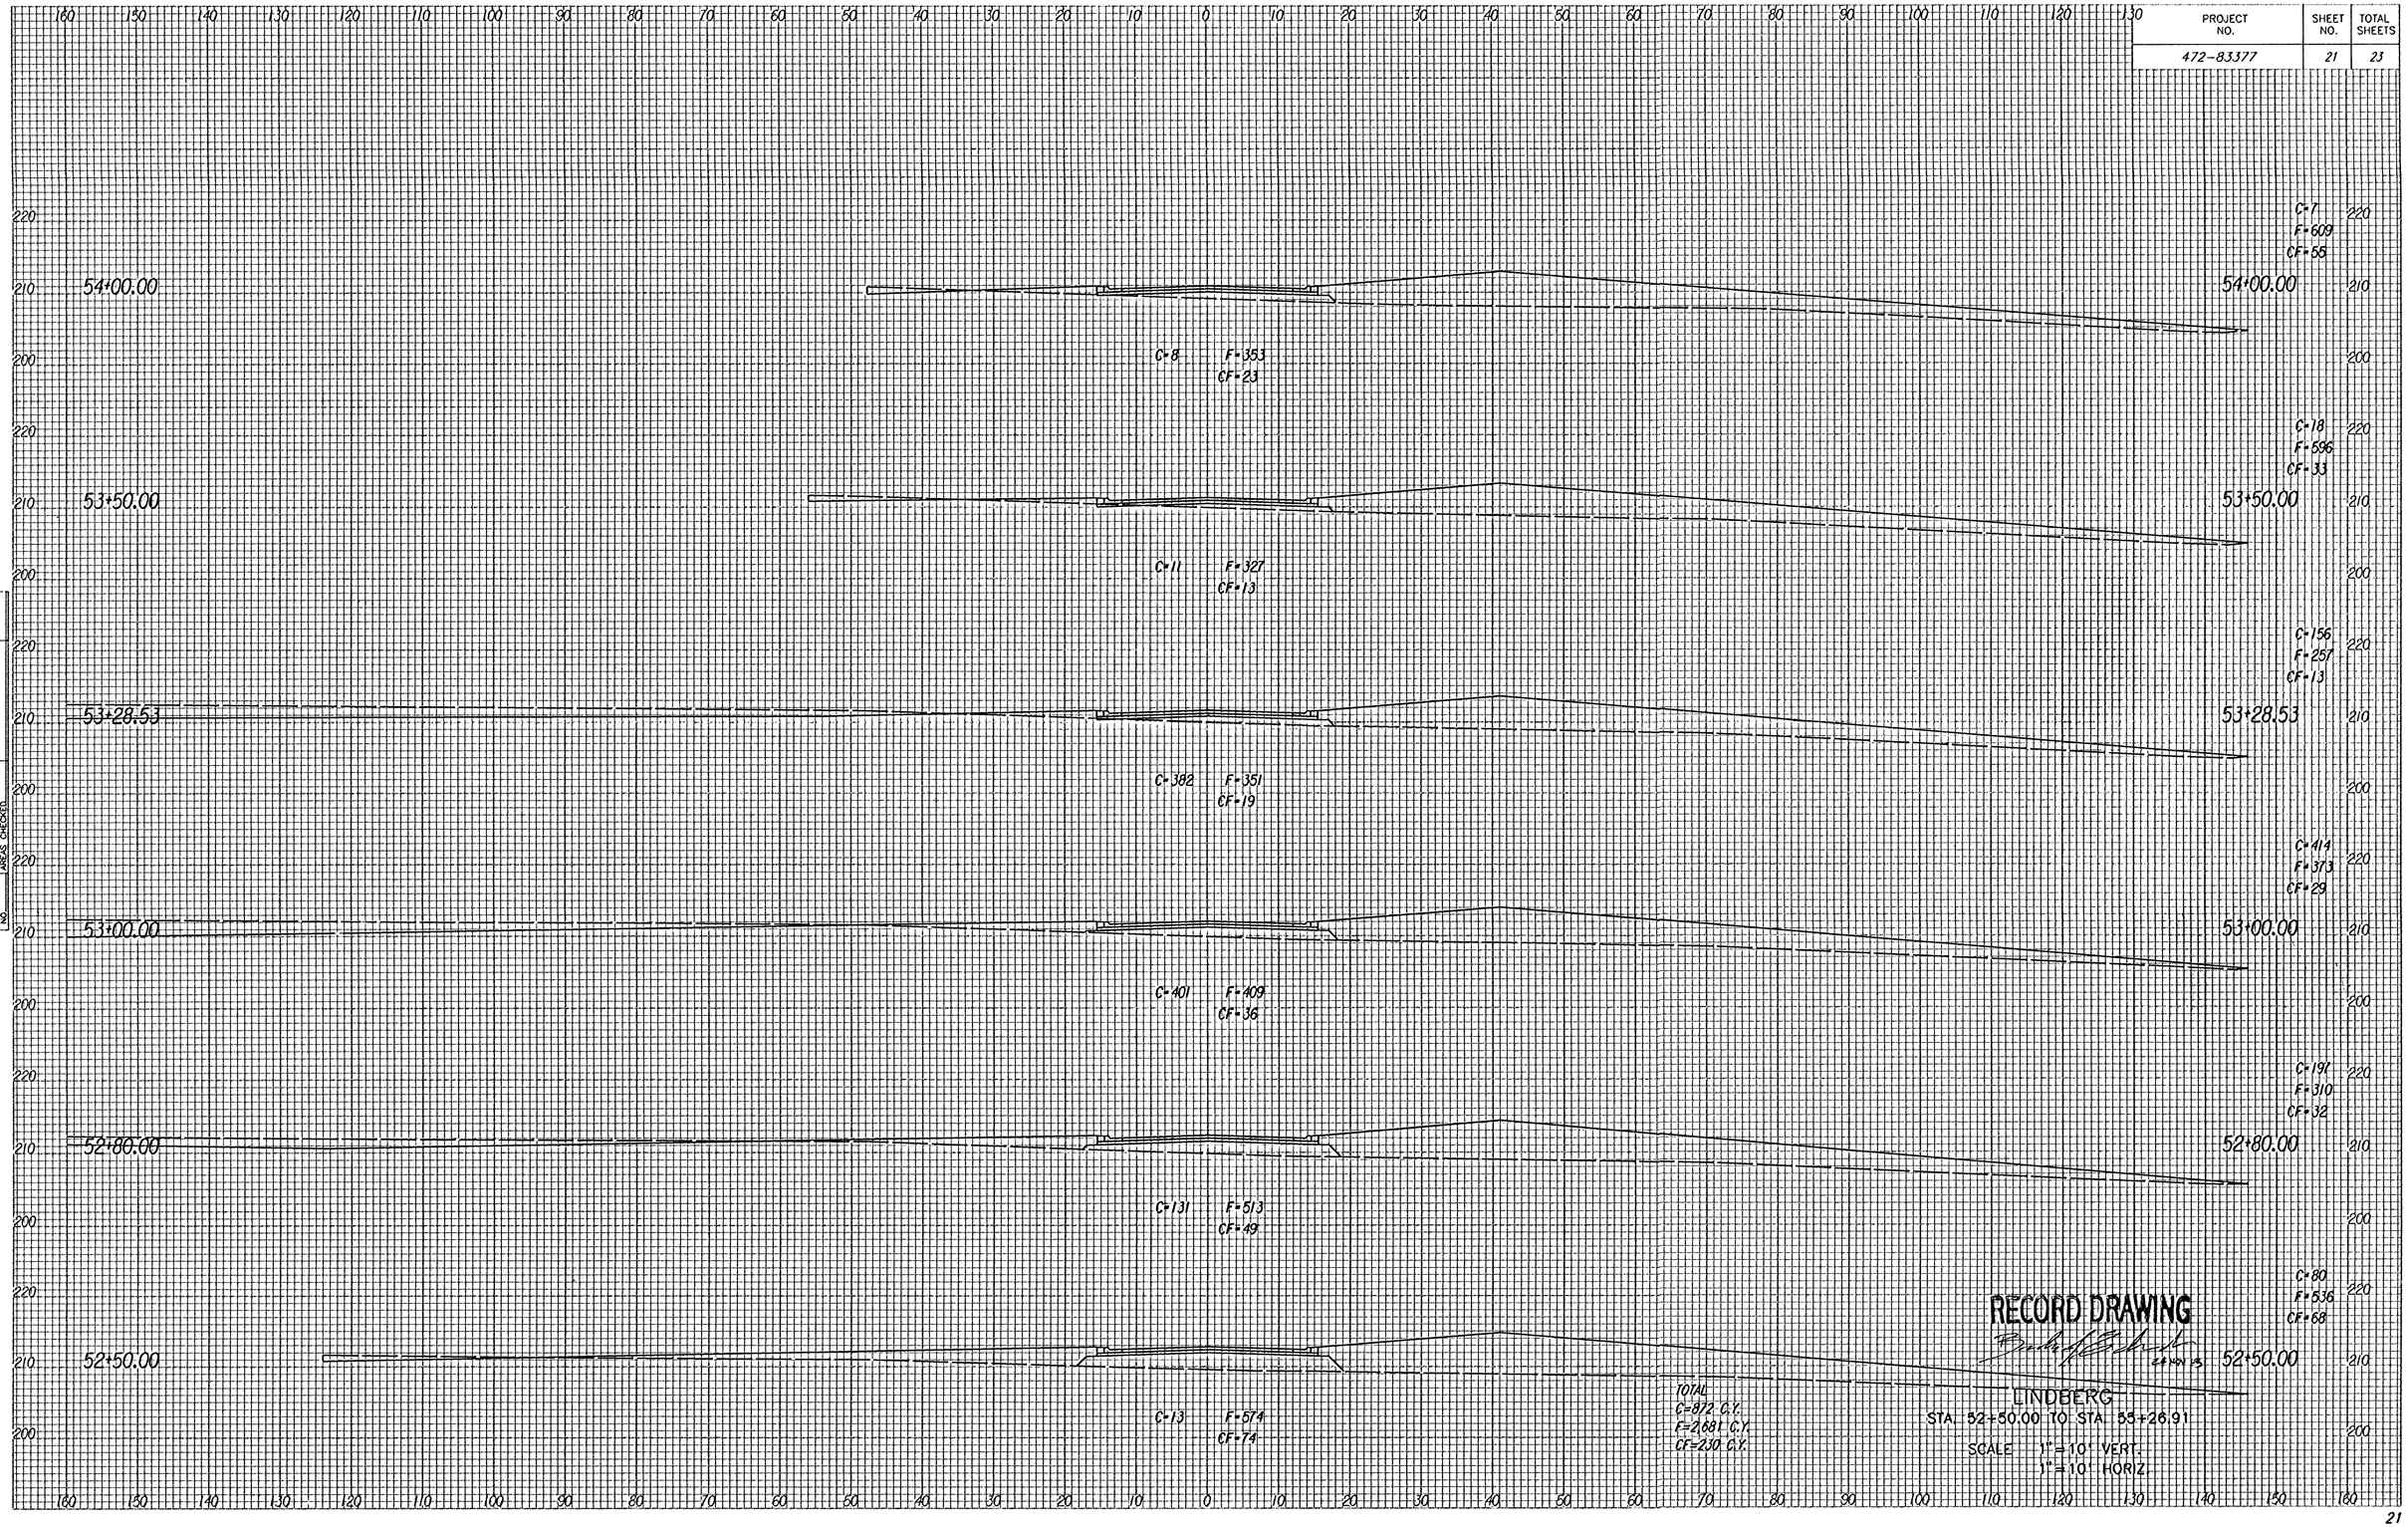

NOTE BOOK NO. TEMPLATE REPORS AREAS CHECKED