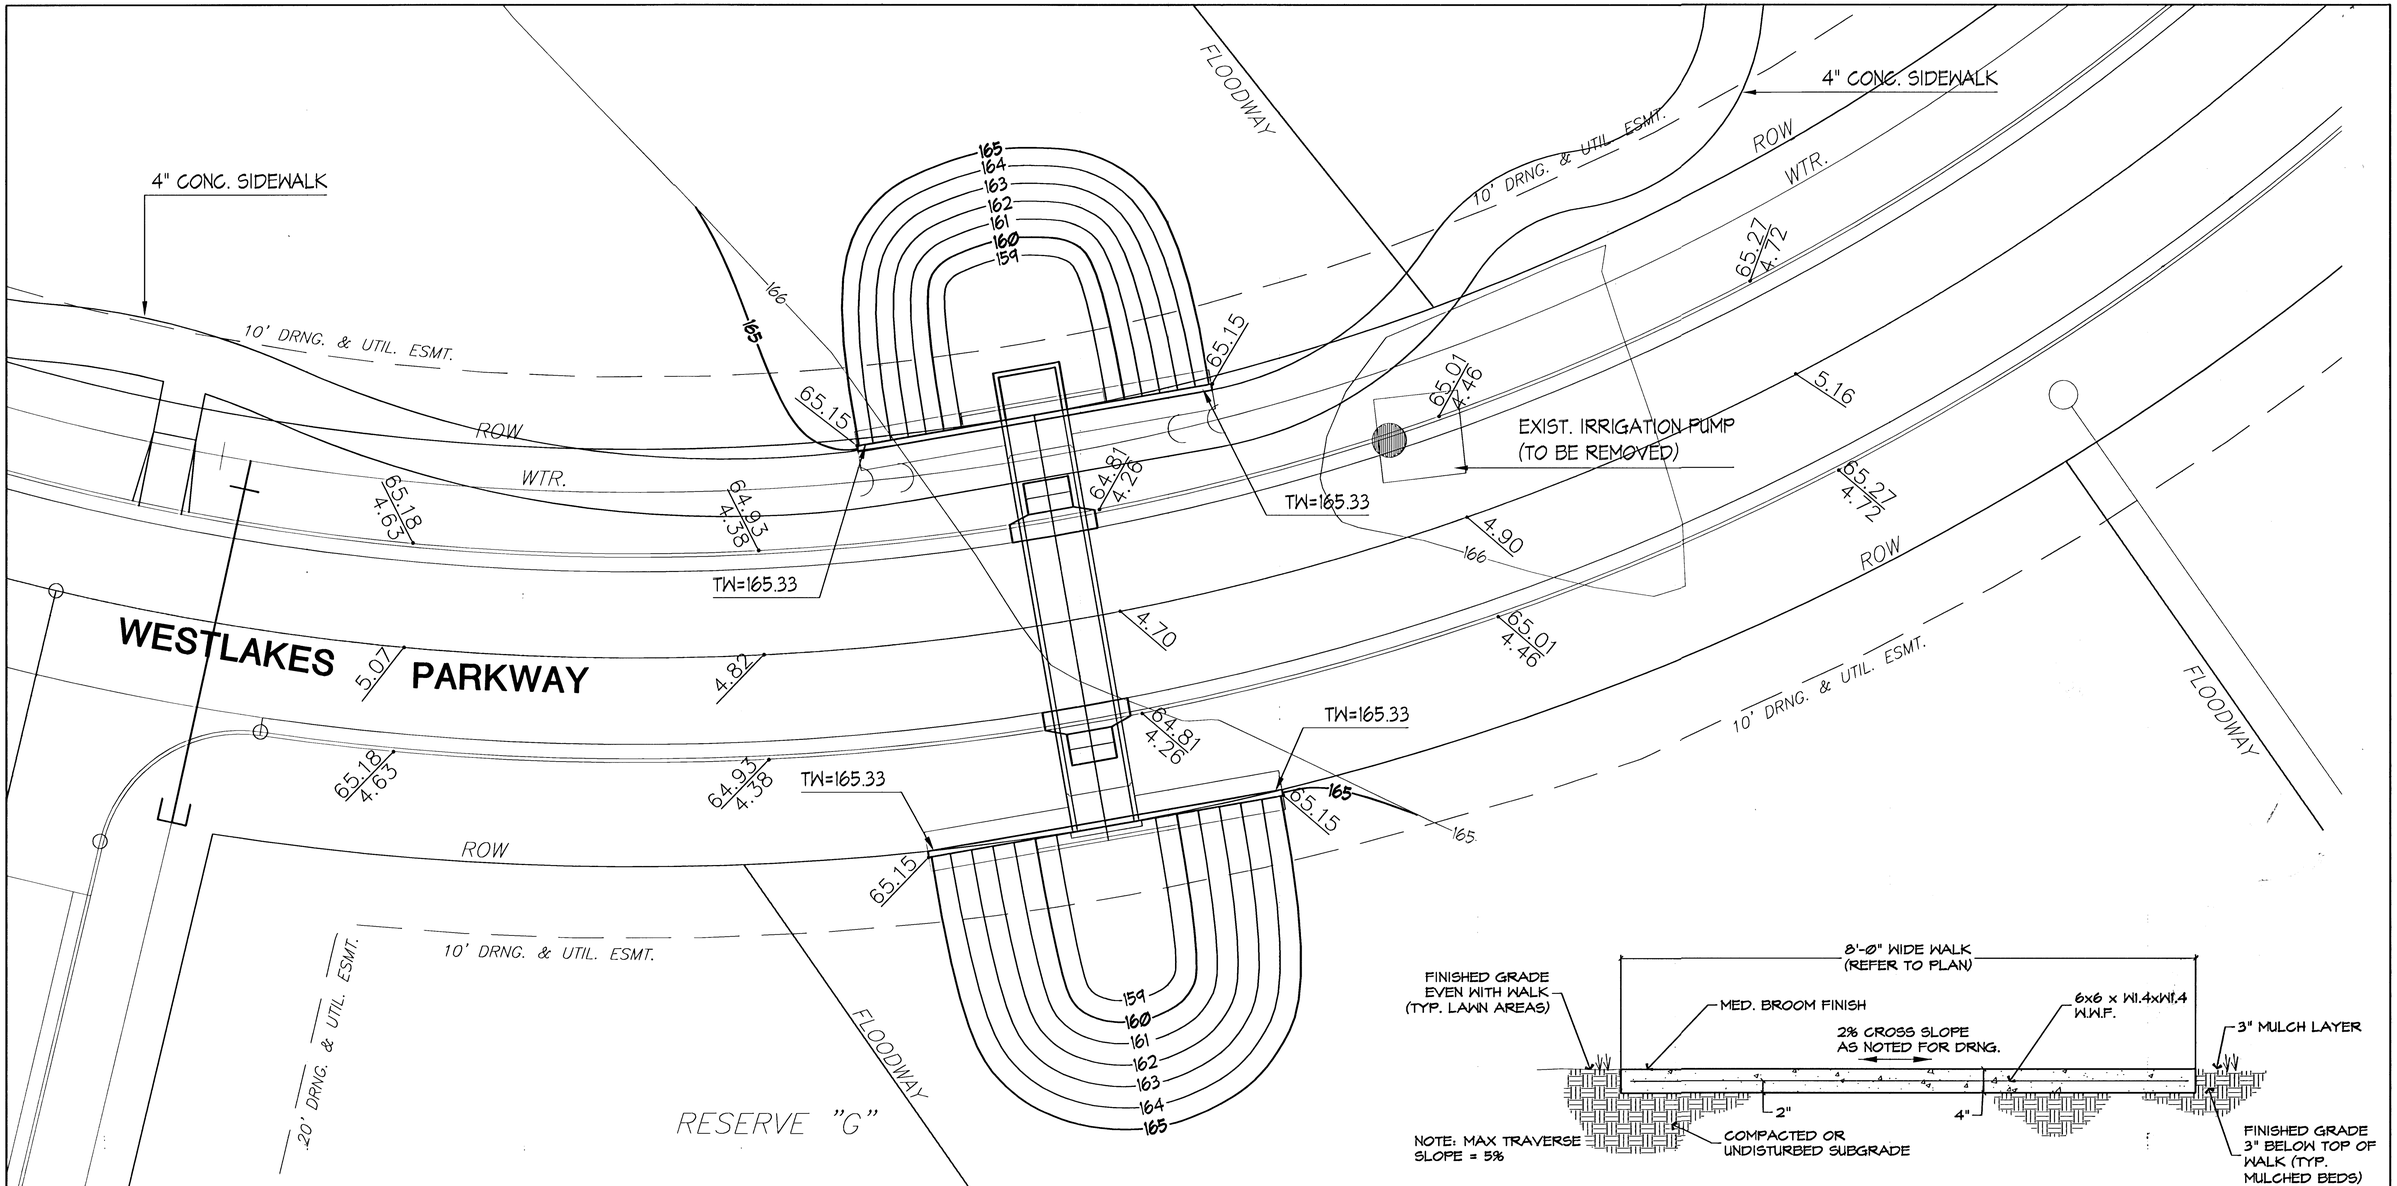

RCB / HEADWALL - GRADING PLAN

SCALE 1"= 10'-0"

TYP. 4" CONCRETE SIDEWALK SECTION

SCALE 1"= 1'-0"

G:\CIVIL\99118\DWG\PAV\RCB\99118HDWL_2

0 10 20 40

SCALE: 1" = 10'

MKEC ENGINEERING CONSULTANTS
411 N. WEBB ROAD
WICHITA, KS. 67206
316 - 684 - 9600

FOX RIDGE ADDITION PROJECT NAME		
RCB / HEADWALL - GRADING PLAN SHEET TITLE		
KLK DESIGN BY:	KLK DRAWN BY:	MKEC CHECKED BY:
JULY, 2003 DATE	9901011118 JOB NO.	11/ 25 SHEET/OF