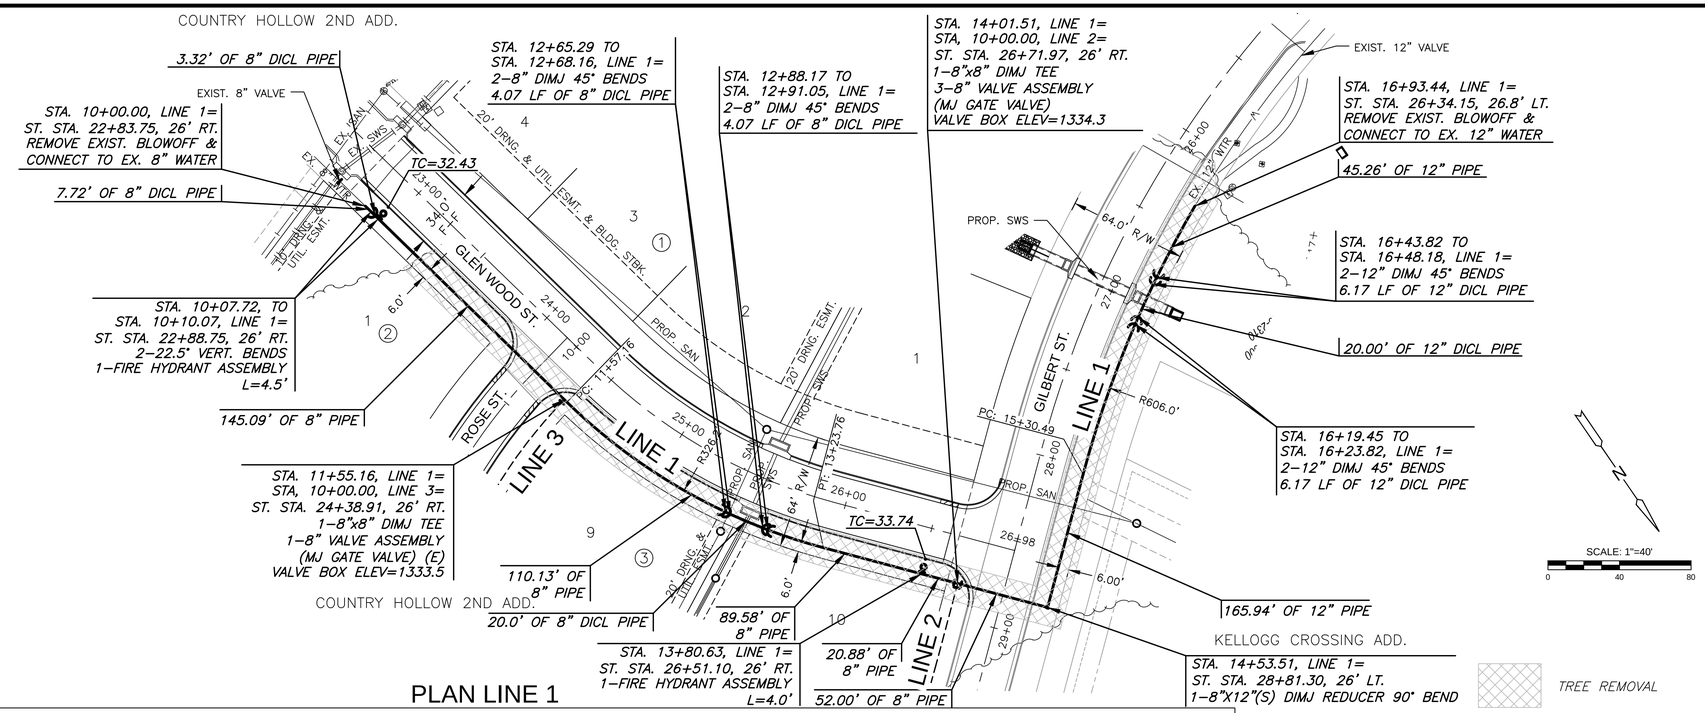

NOTE:
CONTRACTOR TO VERIFY LOCATION AND ELEVATION OF EXISTING WATER LINE PRIOR TO CONSTRUCTION.

PLAN LINE 1

PROFILE LINE 1

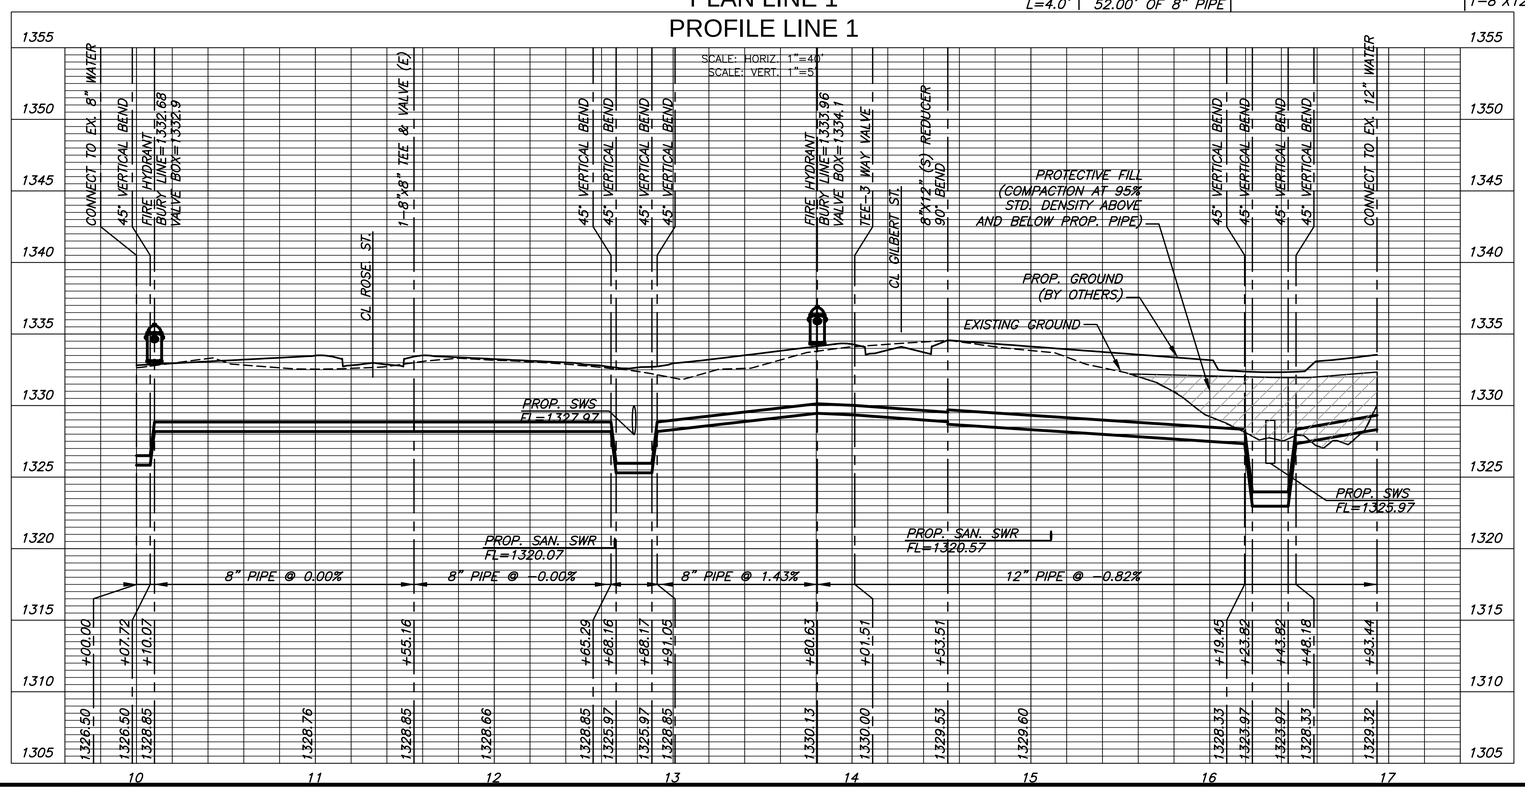

MKEC
Wichita, KS • 316-684-9600

WATER DISTRIBUTION PLANS FOR
COUNTRY HOLLOW 2ND ADDITION
PHASE 1

©2019
MKEC Engineering
All Rights Reserved
www.mkec.com
These drawings and their contents, including, but not limited to, all concepts, designs, & ideas are the exclusive property of MKEC Engineering (MKEC), and may not be used or reproduced in any way without the express consent of MKEC.

LINE 1

PROJECT NO.	448-90156
DATE	MAR 2019
SCALE	1"=40'

DESIGNED	DRAWN	CHECKED
SLF	BKS	SLF

NO.	REVISION	DATE

STEVEN L. FRANK
LICENSED
23737
03/22/2019
KANSAS
PROFESSIONAL ENGINEER

SHEET NO.
03 OF 12

PLOTTED: Tuesday, March 26, 2019 @ 01:19PM
J:\PROJECTS\2018\180101519_COUNTRY HOLLOW 2ND_18519 CAD\SHTS\05 CIVIL\WTR\18519-05-3200.DWG