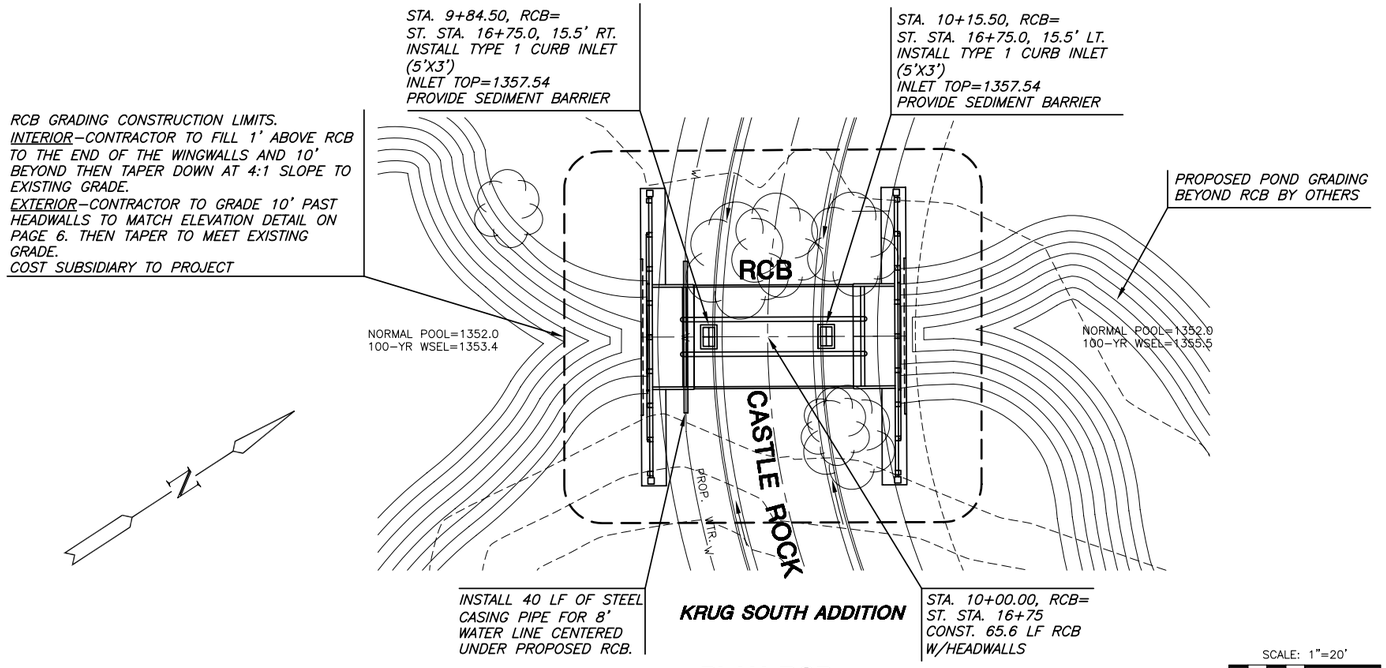

PLAN RCB

PROFILE RCB

SCALE: HORIZ. 1"=20'
SCALE: VERT. 1"=5'

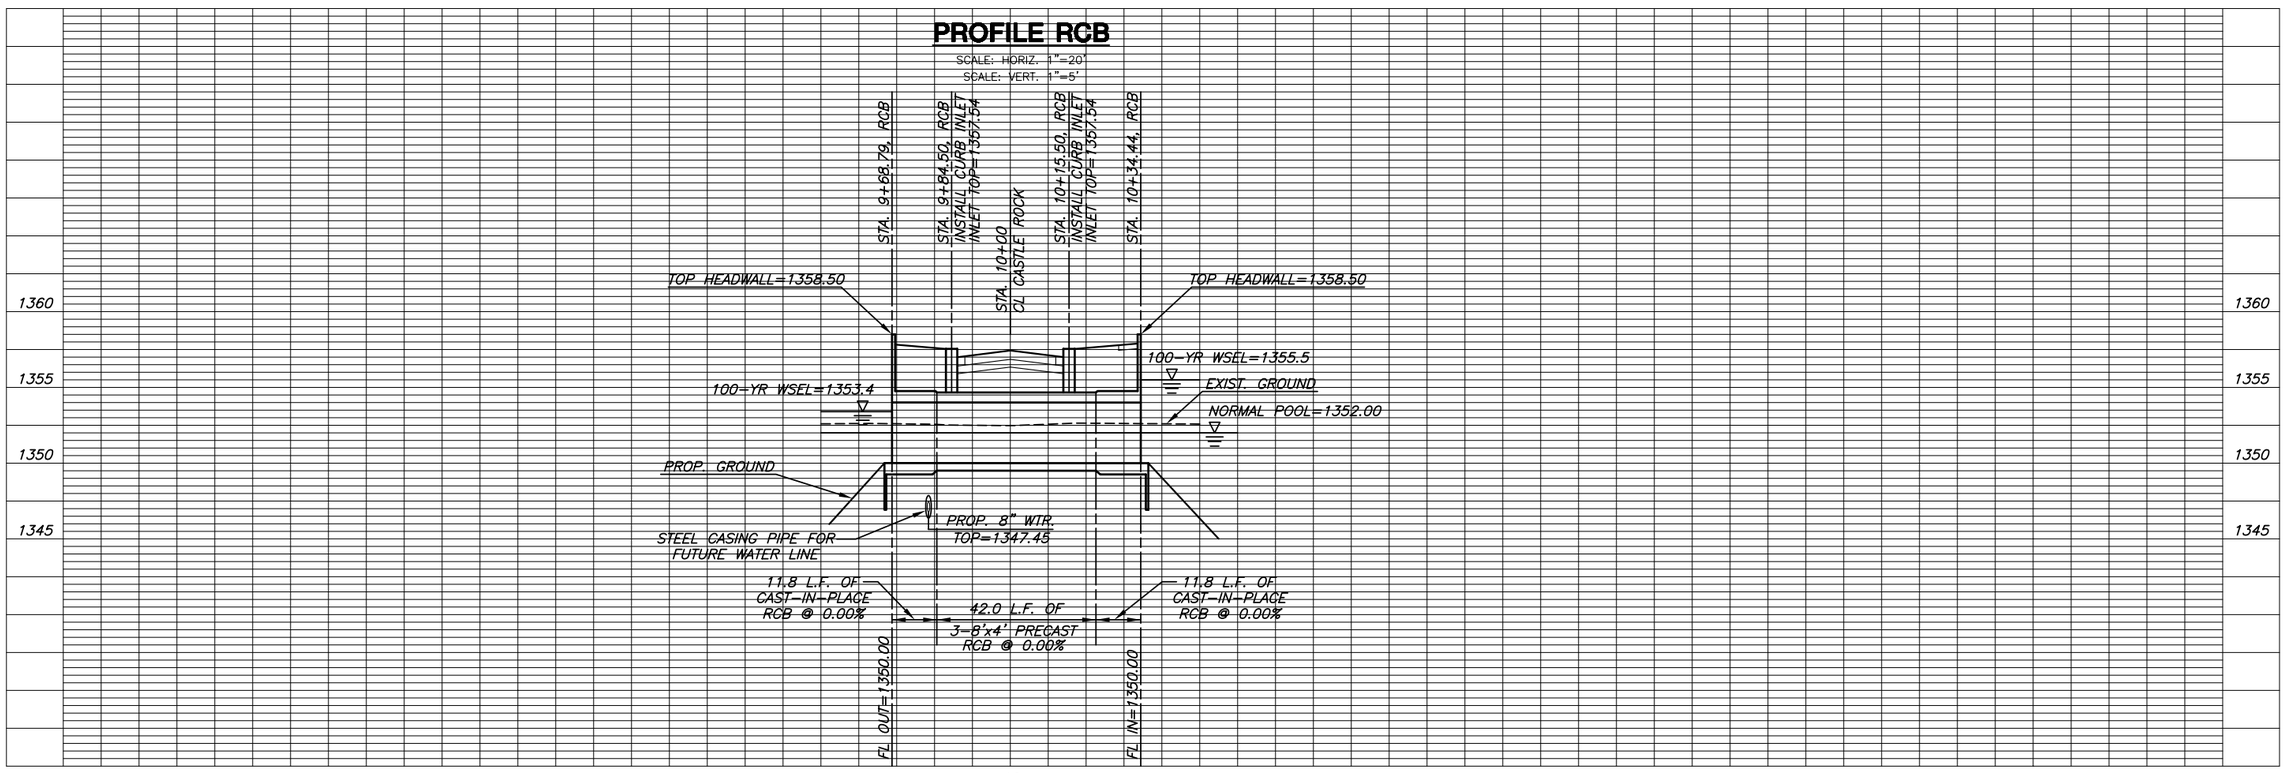

MKEC ENGINEERING CONSULTANTS, INC.
411 N. WEBB ROAD
WICHITA, KS. 67206
316-684-9600

SWD #318 - RCB
KRUG SOUTH ADDITION

RCB
SHEET TITLE
468-84323
PROJECT NUMBER

DFL
DESIGN BY
SMS
DRAWN BY
GJA
CHECKED BY

ISSUED
April 2007
REVISED

SHEET NO.
2 of 16

J:\CIVIL\05291\DWG\RCB\05291_D1.DWG

PLOTTED: Wednesday, April 11, 2007 @ 09:14AM