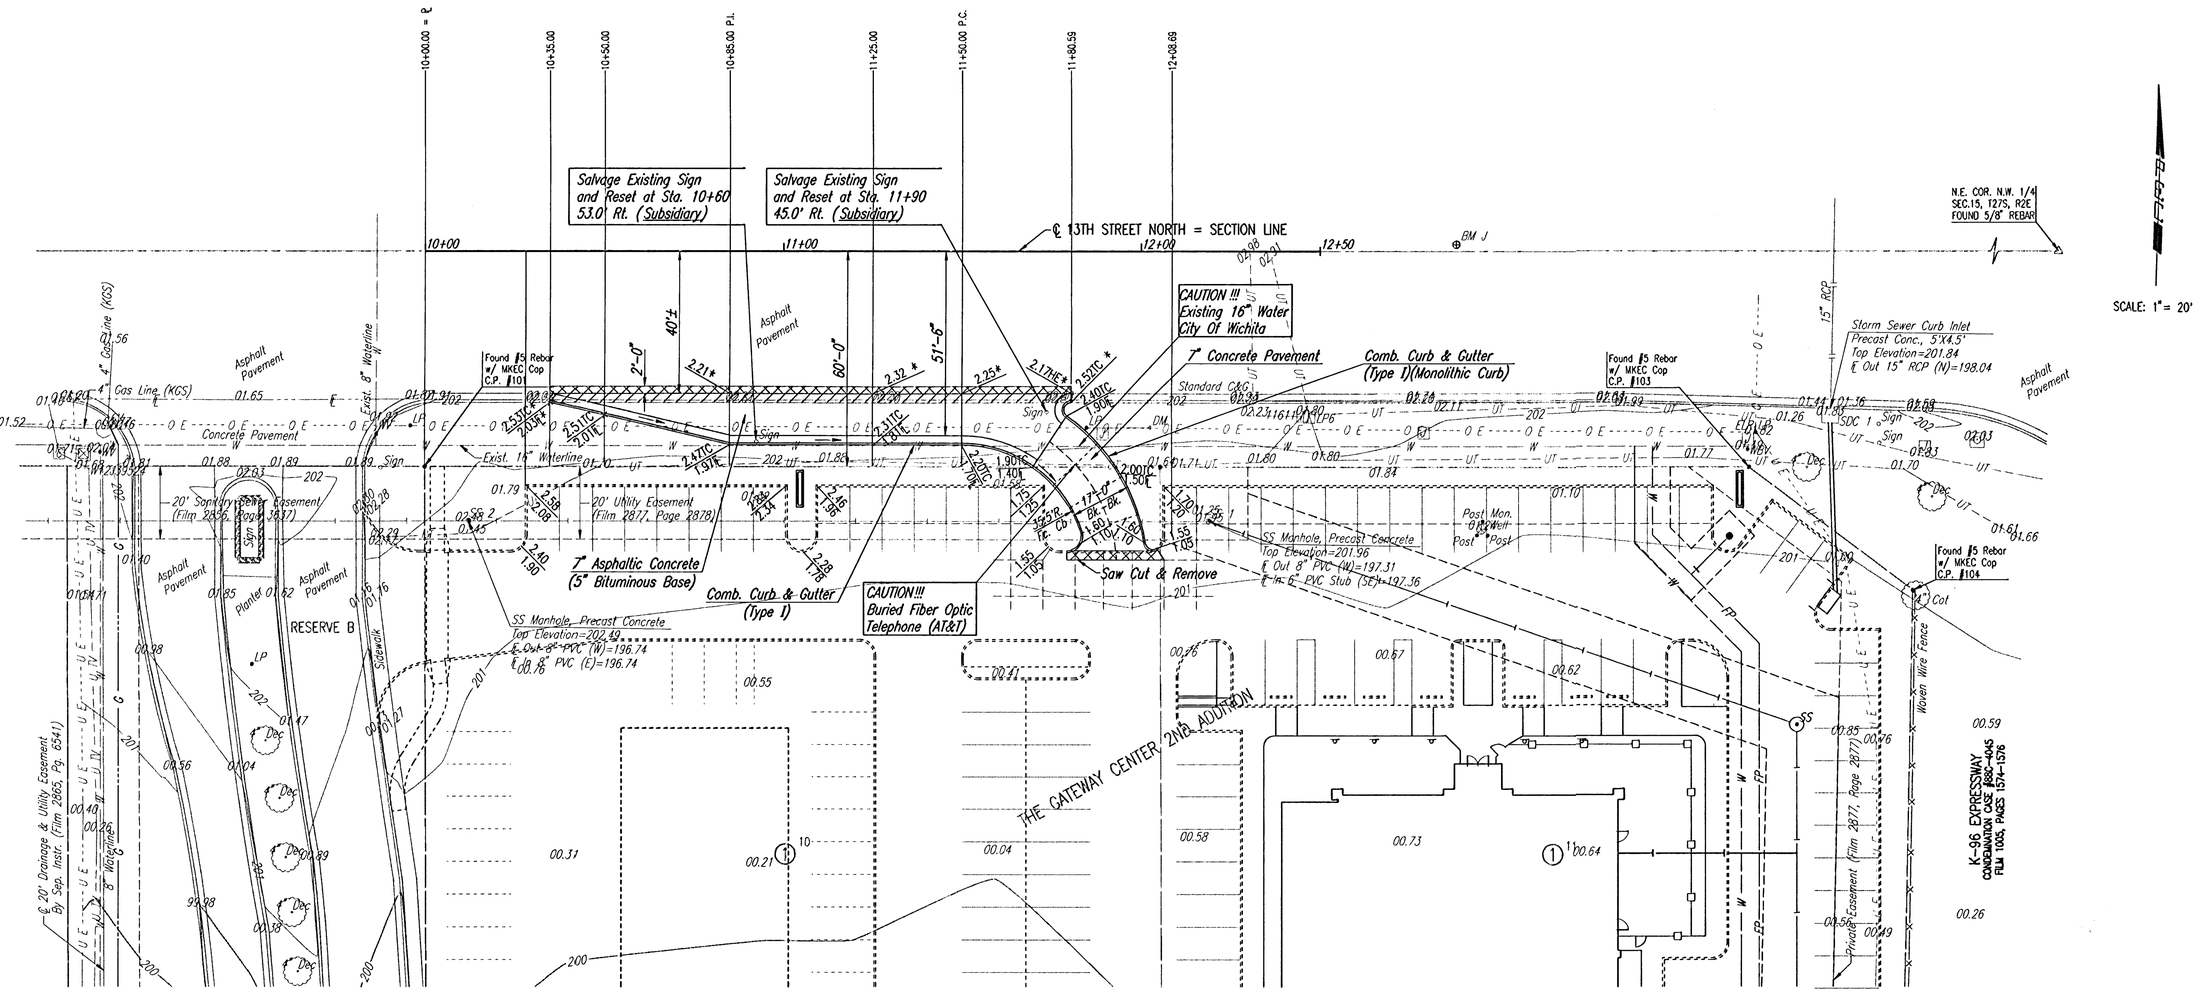

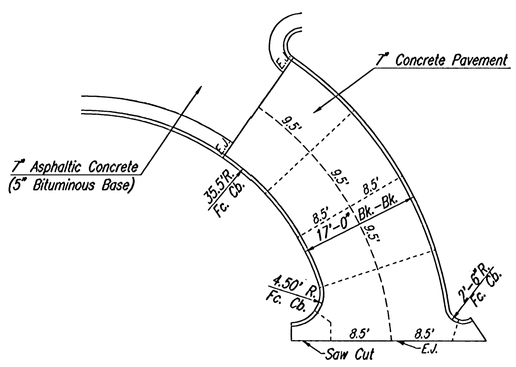

JOINTING PLAN

SCALE: 1"=20'

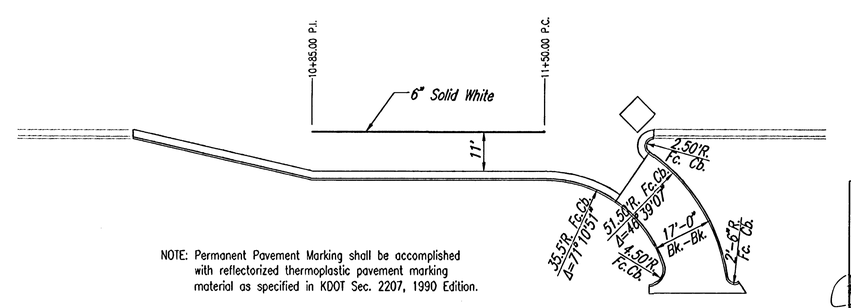

NOTE: Permanent Pavement Marking shall be accomplished with reflectorized thermoplastic pavement marking material as specified in KDOT Sec. 2207, 1990 Edition.

MARKING PLAN

Dimensions shown are to center of stripe.

Saw Cut, Remove and Replace Asphalt Surface (Subsidiary to 7" A.C. Pavt.)

Remove Combined Curb and Gutter

* Match Existing

BRIAN D. BOUTWELL LICENSED 10889 PROFESSIONAL ENGINEER

10/13/06

Revision	By	Date

THE GATEWAY CENTER 2ND ADDITION
13TH ST. N. DECEL LANE

PAVING PLAN

JAMES L. ARMOUR, P.E.– CITY ENGINEER
CITY OF WICHITA PRIVATE PROJECT NO. 175 PPP

Professional **E**ngineering **C**onsultants, P.A.
303 S. TOPEKA • WICHITA, KANSAS 67202
316-262-2691 • FAX 316-262-3003

Designed by BDB, BMM	Job No. 35–06457–000	Sheet 5 of 12
Drawn by TAT, BJS	Date September 2006	

Saved 10-12-2006 1:52:18 PM by BJS
Plot Scale 1:20 10-12-2006 2:16:04 PM by TAT
Q:\2006\06457\000\06457-000-C-STR10-13