STREET IMPROVEMENTS FOR

MT. VERNON & HILLSIDE INTERSECTION

CITY OF WICHITA
SEDGWICK COUNTY, KANSAS

C.O.W. PROJECT NO. 472-85286
PAVING O.C.A. NO. 707100
WATER PROJECT NO. 448-90777
WATER O.C.A. NO. 636364

INDEX OF SHEETS

SH. NO.	DESCRIPTION
1	TITLE SHEET
2	GENERAL NOTES
3-4	TYPICAL SECTIONS
5-10	PAVING PLAN & PROFILES
11-12	PAVING BUBBLE MAPS
13	UTILITY KEY MAP
14	STORM SEWER SUMMARY
15-19	STORM SEWER PLAN & PROFILES
20-21	SWS BUBBLE MAP
22-30	INTERSECTION PLANS & PAVING DETAILS
31-40	STORM SEWER DETAILS
41	MISCELLANEOUS DETAILS
42	SANITARY SEWER PLAN & DETAILS
43-48	WATER LINE PLANS & DETAILS
49-50	WATER BUBBLE MAP
51-52	SUMMARY & RECAPITULATION OF QUANTITIES
53-58	EROSION CONTROL PLAN & DETAILS
59	ROADSIDE IMPROVEMENT PLANS
60-65	TRAFFIC SIGNAL PLANS & DETAILS
66-68	PAVEMENT MARKING & SIGNING PLANS & DETAILS
69-70	CONSTRUCTION SEQUENCE SUMMARY
71-90	TRAFFIC CONTROL PLANS & DETAILS
91	DRAINAGE MAP
92-96	CROSS SECTIONS - MT. VERNON
97-101	CROSS SECTIONS - HILLSIDE

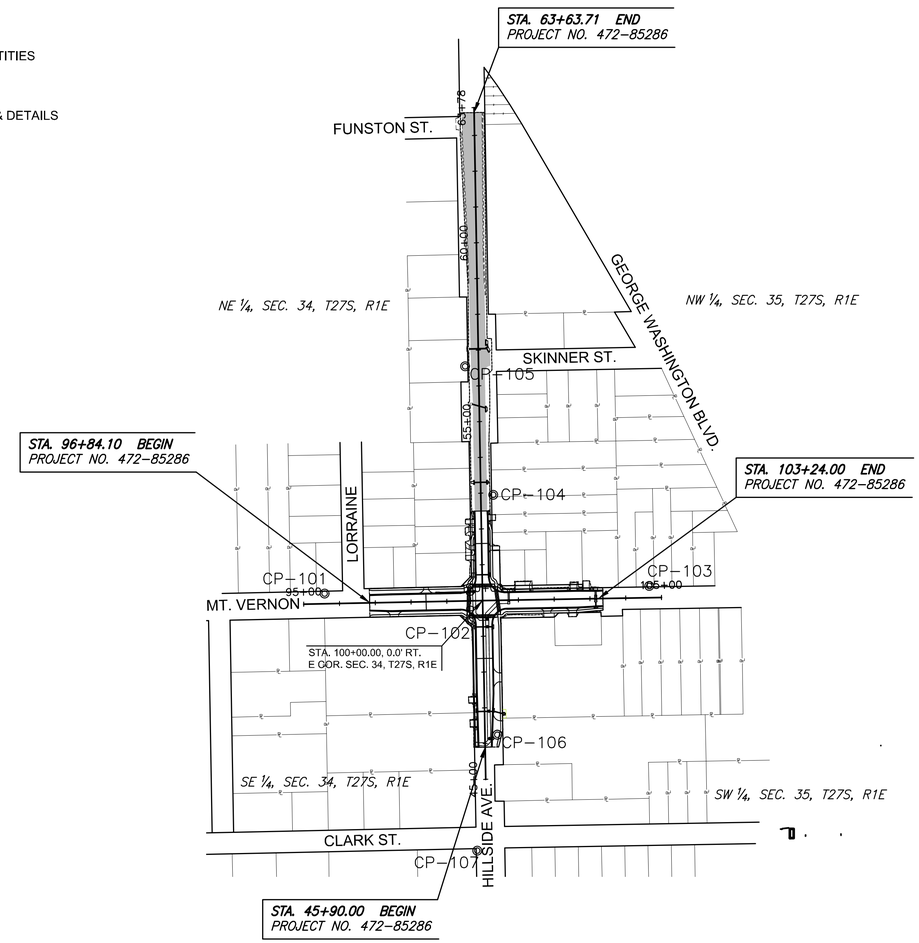

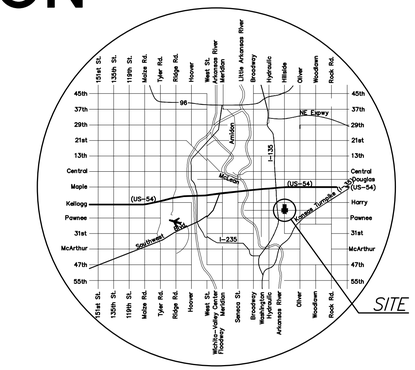

LOCATION MAP

CONTROL POINTS

CP-101
#4 Rebar w/ blue cap
Elev. = 1288.55

CP-102
#4 Rebar w/ blue cap
Elev. = 1288.84

CP-103
#4 Rebar w/ blue cap
Elev. = 1289.51

CP-104
#4 Rebar w/ blue cap
Elev. = 1289.83

CP-105
#4 Rebar w/ blue cap
Elev. = 1291.04

CP-106
#4 Rebar w/ blue cap
Elev. = 1288.56

CP-107
#4 Rebar w/ blue cap
Elev. = 1287.73

N

SCALE: 1" = 200'
0 200 400

MKEC
Wichita, KS • 316-684-9600

STREET IMPROVEMENTS FOR
MT. VERNON & HILLSIDE INTERSECTION
PAVING PLANS

©2019
MKEC Engineering
All Rights Reserved
www.mkec.com
These drawings and their contents, including, but not limited to, all concepts, designs, & ideas are the exclusive property of MKEC Engineering (MKEC), and may not be used or reproduced in any way without the express consent of MKEC.

TITLE SHEET

PROJECT NO.	472-85286
DATE	DATE
SCALE	1" = 200'

DESIGNED	DRAWN	CHECKED
JRA	WNJ	JRA

NO.	REVISION	DATE

SHEET NO.
1 OF 101

PLOTTED: Wednesday, April 17, 2019 @ 12:10PM
J:\PROJECTS\2016\160101015_MT. VERNON AND HILLSIDE_160151 CAD\SHTS\01 GENERAL\TITLESHEETS\16151-ET01.DWG