**PINE MEADOW SECOND PHASE 2 STORM SEWER LINE 1**

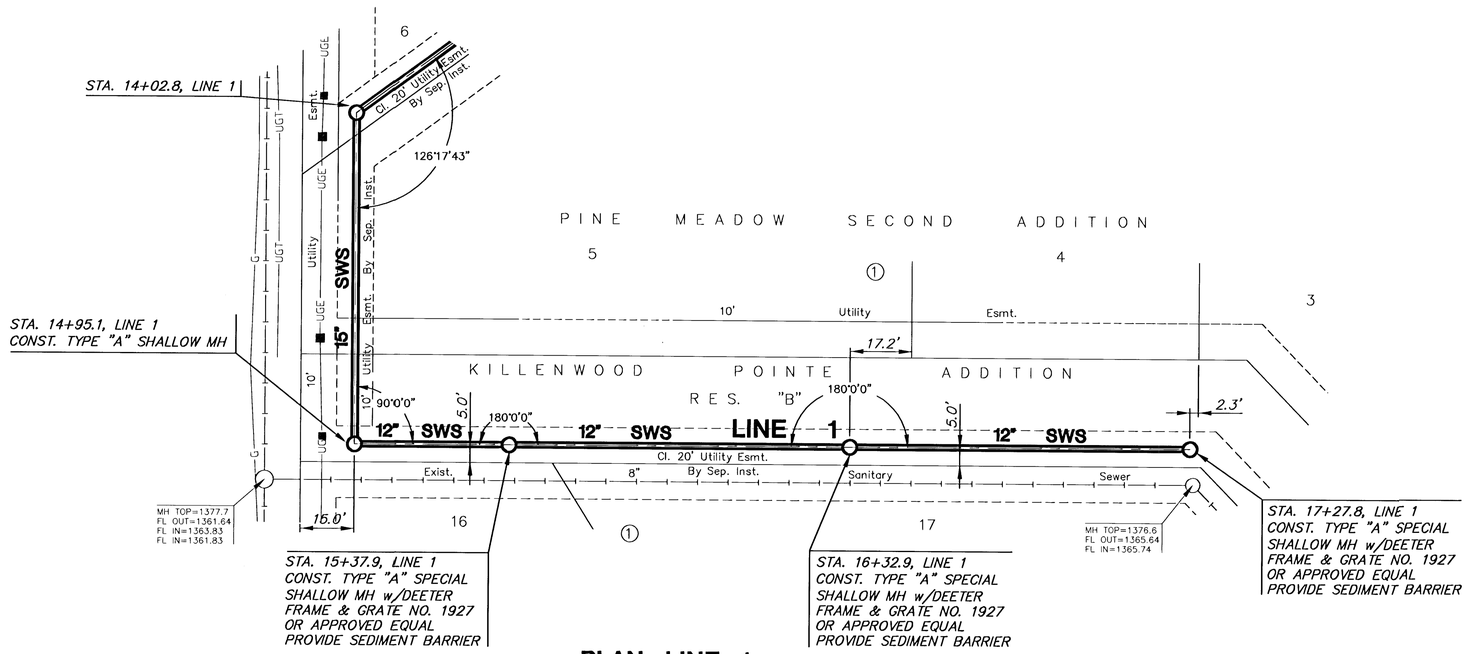


## PLAN LINE 1

SCALE: 1"=20'

## PROFILE LINE 1

SCALE: HORIZ. 1"=20'
SCALE: VERT. 1"=5'

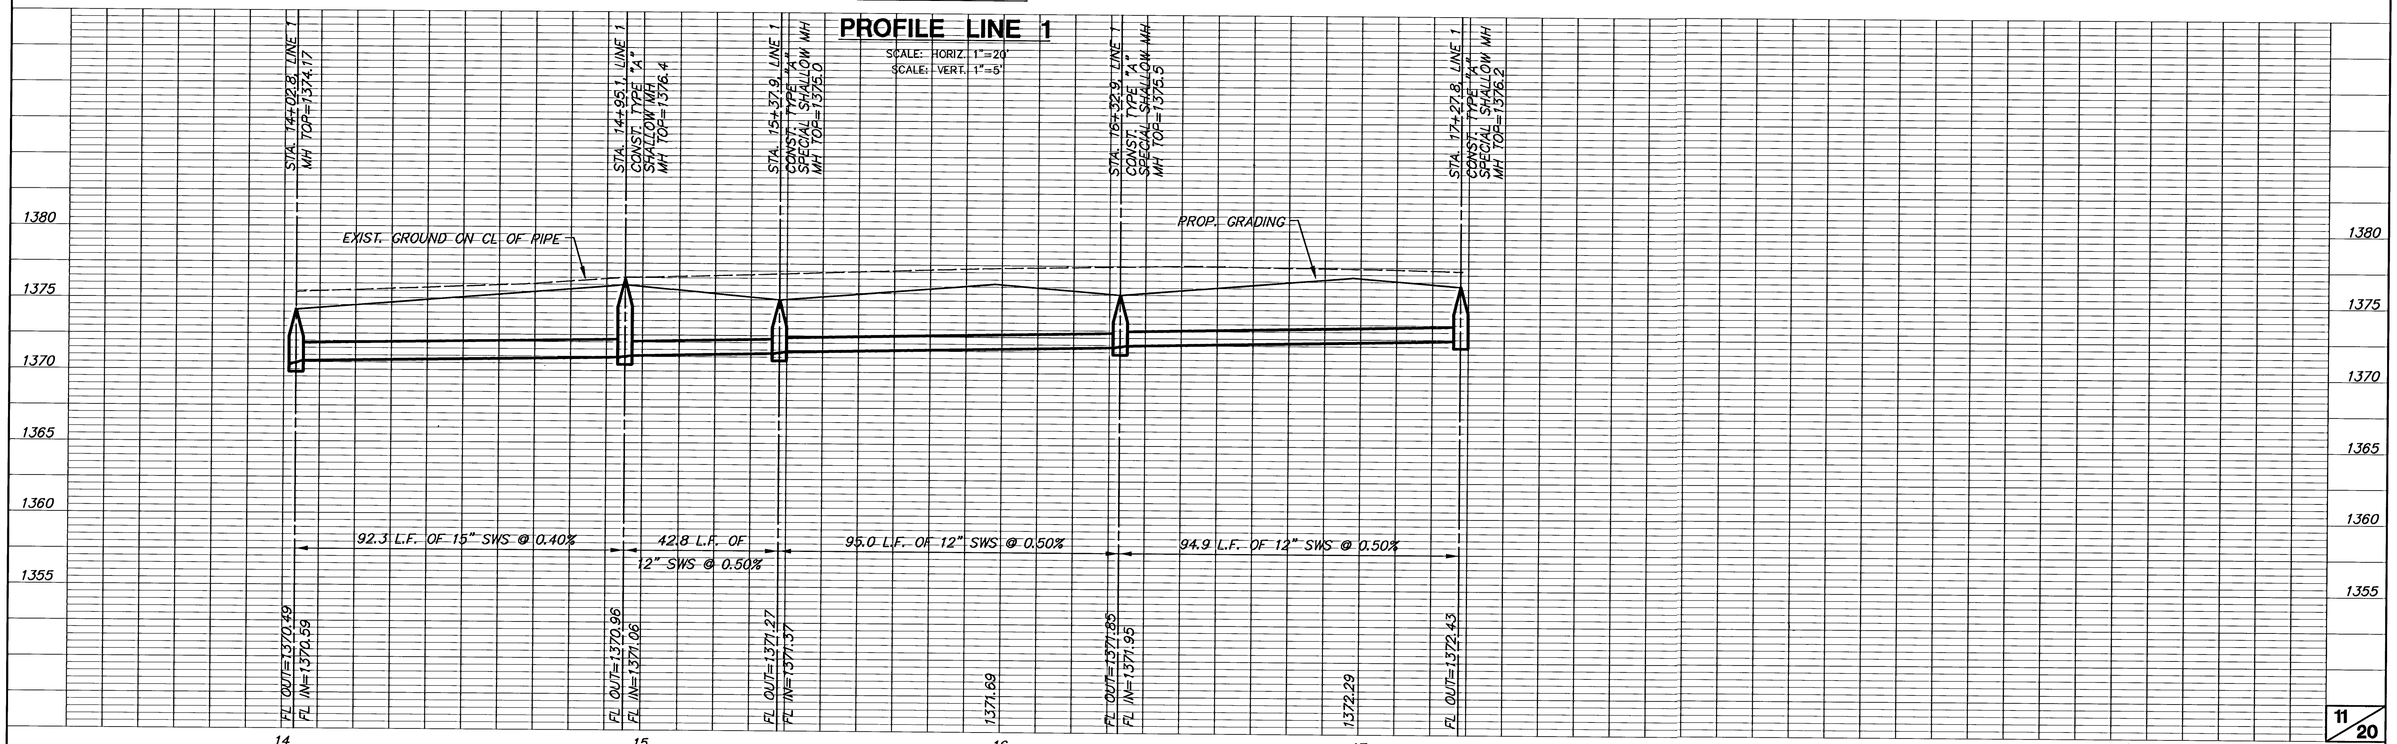




H:\CIVIL\01077\SWS\2ND_ADD\PH2\01077_D2