931 S. VASSAR AVE
ICT HOME LLC

925 S. VASSAR AVE
CURFMAN CYNTHIA R

919 S. VASSAR AVE
LEGACY PROPERTY MANAGEMENT LLC

913 S. VASSAR AVE
SUNNYSIDE HOLDINGS LLC

909 S. VASSAR AVE
PHARIS ALANA D

905 S. VASSAR AVE
STEWART DAN S & KARLA J

901 S. VASSAR AVE
SUNNYSIDE HOLDINGS LLC

NOTES:
1. Contractor to protect existing trees.
2. Where proposed water line crosses existing water line, contractor to pothole existing water line to ensure no conflicts prior to construction. Contractor to ensure 3.5' bury depth is maintained on all new water lines.

5.67 L.F. 8" DICL

N 1680810.36 E 1661166.04
STA. 7+74.00, Water Line 2 =
STA. 110+08.31 Lincoln Street, 21.33' LT
1-8" RJ BEND 90°

Pavement Removal for SS Line

3420 E. LINCOLN ST.
LEES AARON

Existing Sanitary Sewer (To Be Abandoned)

Exist. Water Meter (Typ.)
(Service to be connected to new main)

ABANDON EXISTING WATER MAIN

Black Hills Gas (G2)

Black Hills Gas (G2)

204+00 205+00 VASSAR 206+00 207+00 208+00 20

60' R/W

Proposed Sanitary Sewer

7.64 L.F. 6" DICL

N 1680823.67 E 1661165.81
STA. 7+87.31, Water Line 2 =
STA. 110+08.35 Lincoln Street, 34.64' LT
1-6" RJ BEND 90°

12.00 L.F. 8" DICL

4.97 L.F. 6" DICL

Caution!!! Black Hills Gas (G2)

N 1680823.75 E 1661170.79
STA. 7+92.29, Water Line 2 =
STA. 110+13.32 Lincoln Street, 34.63' LT
1-FIRE HYDRANT (E)
BURY LINE ELEV. 1316.30

5.00'

STA. 6+00.00 TO STA. 7+62.00
DIRECTIONAL DRILL 162.00 L.F.
8" RJ PVC

Westar Overhead Power

KS Gas (G1)

110+00

111+00

LINCOLN

932 S. VASSAR AVE
MONTGOMERY TERESA J

928 S. VASSAR AVE
WOOLARD RHONDA C

922 S. VASSAR AVE
DIX STEVEN C

916 S. VASSAR AVE
LAM YEN & NGHIA QUY LE

910 S. VASSAR AVE
HADDAD MELISSA

N 1680810.56 E 1661178.04
STA. 7+62.00, Water Line 2 =
STA. 110+20.31 Lincoln Street, 21.29' LT
1-8" RJ BEND 90°

8" CONCRETE PAVEMENT REMOVE & REPLACE w/ MONOLITHIC CURB

SIDEWALK REMOVE & REPLACE

6" CONCRETE DRIVEWAY REMOVE & REPLACE

3501 E. LINCOLN ST.
ATKINSON KENNETH E
& DE ANN L

0 10' 20' 40' 60'
(IN FEET)

N 1680816.03 E 1661165.94
STA. 7+79.67, Water Line 2 =
STA. 110+08.33 Lincoln Street, 27.00' LT
CONNECT TO 8" RJ GV (N)
(Line 1)
1 - 8"x6" RJ REDUCER

N 1680816.03 E 1661165.94
STA. 7+79.67, Water Line 2 =
STA. 110+08.33 Lincoln Street, 27.00' LT
CONNECT TO 8" RJ GV (S)
(Line 1)

856 S. VASSAR AVE.
DUNCAN CHRISTOPHER E ETAL

WATER SERVICE SUMMARY

BL STATION	LT./RT.	SERVICE (LONG OR SHORT)	ADDRESS	AS BUILT
205+34	RT.	SHORT	916 S. VASSAR	
205+39	LT.	LONG	913 S. VASSAR	
205+84	RT.	SHORT	910 S. VASSAR	
205+89	LT.	LONG	909 S. VASSAR	
206+40	LT.	LONG	905 S. VASSAR	
206+87	LT.	LONG	901 S. VASSAR	

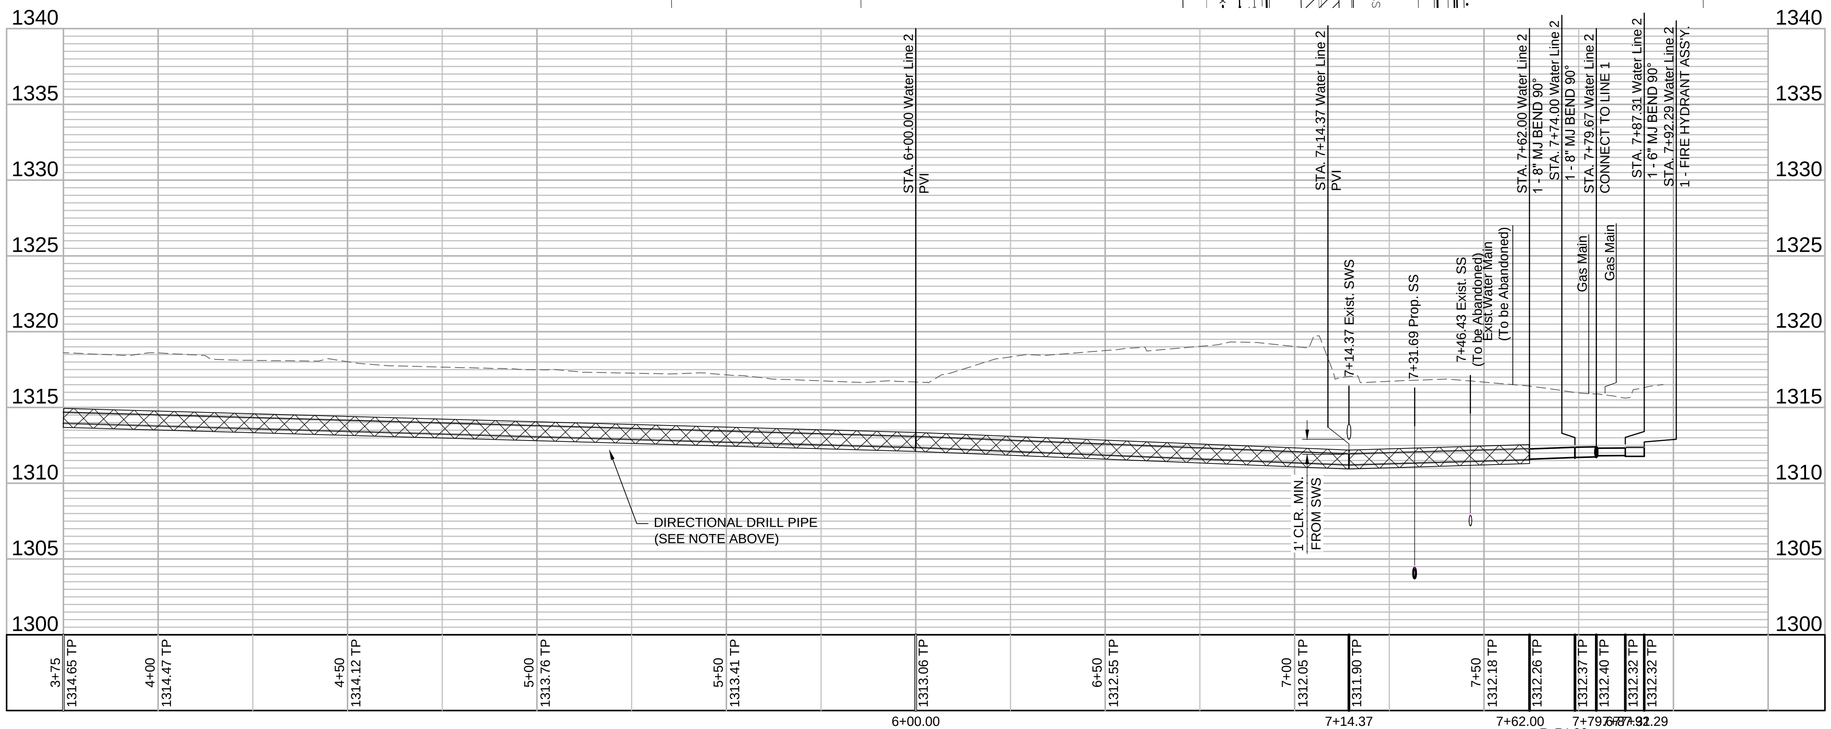

GARVER

© 2018 GARVER, LLC
THIS DOCUMENT, ALONG WITH THE IDEAS AND DESIGNS CONVEYED HEREIN, SHALL BE CONSIDERED INSTRUMENTS OF PROFESSIONAL SERVICE AND ARE PROPERTY OF GARVER, LLC. ANY USE, REPRODUCTION, OR DISTRIBUTION OF THIS DOCUMENT, ALONG WITH THE IDEAS AND DESIGN CONTAINED HEREIN, IS PROHIBITED UNLESS AUTHORIZED IN WRITING BY GARVER, LLC OR EXPLICITLY ALLOWED IN THE GOVERNING PROFESSIONAL SERVICES AGREEMENT FOR THIS WORK.

MARK T. DOLECHEK
LICENSED
25299
KANSAS
PROFESSIONAL ENGINEER

Digitally Signed 04/11/2019

REV.	DATE	DESCRIPTION	BY
1	4-10-19	Added address & owner info	MTD

CITY OF WICHITA
WICHITA, KANSAS

LINCOLN STREET
WATER AND
SANITARY SEWER

Water Line 2
(2 of 2)

JOB NO.: 18267014
DATE: JAN. 2019
DESIGNED BY: MTD
DRAWN BY: DRS

BAR IS ONE INCH ON ORIGINAL DRAWING
0 1"
IF NOT ONE INCH ON THIS SHEET, ADJUST SCALES ACCORDINGLY.

DRAWING NUMBER
.

SHEET NUMBER 17 OF 22

File: L:\2018\18267014 - Lincoln Street Water and SS WichitaDrawings\C3D\Water Line 2 (1).dwg Last Save: 4/11/2019 8:45 AM Last saved by: MTDolechek
Last plotted by: Dolechek, Mark T Plot Style: ---- Plot Scale: 1:2.5849 Plot Date: 4/11/2019 9:03 AM Plotter used: None