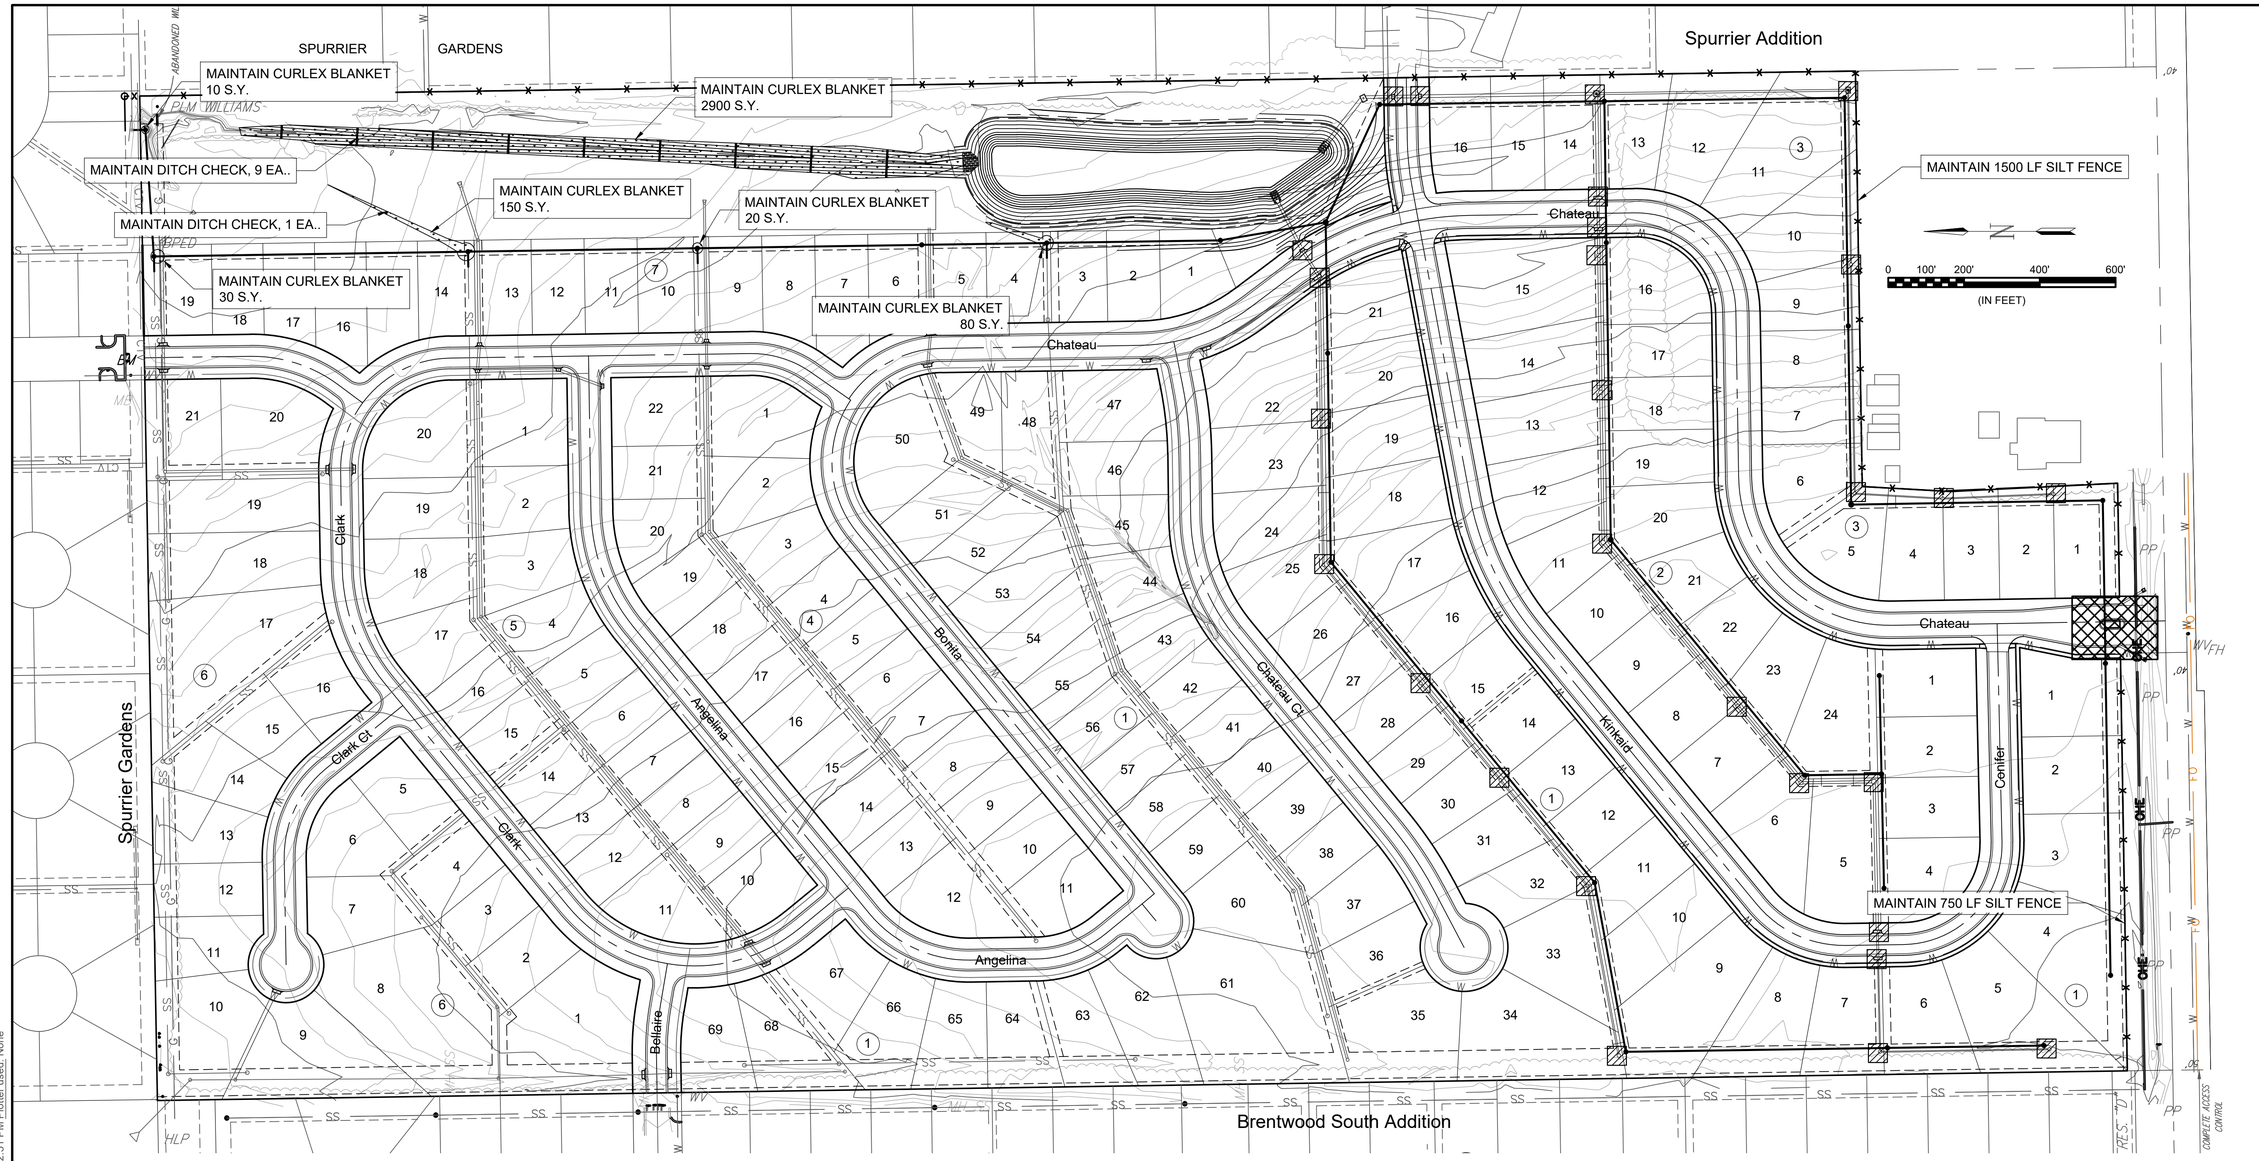

MAINTAIN Silt Fence (2250 L.F.)

INSTALL Construction Entrance (1 Ea.)

MAINTAIN Curlex Blanket (2900 S.Y.)

MAINTAIN Ditch Check (10 Ea.)

MAINTAIN Curb Inlet Protection (8 Ea.)

MAINTAIN Area Inlet Protection (20 Ea.)

GARVER

© 2019 GARVER, LLC
THIS DOCUMENT, ALONG WITH THE IDEAS AND DESIGNS CONVEYED HEREIN, SHALL BE CONSIDERED INSTRUMENTS OF PROFESSIONAL SERVICE AND ARE PROPERTY OF GARVER, LLC. ANY USE, REPRODUCTION, OR DISTRIBUTION OF THIS DOCUMENT, ALONG WITH THE IDEAS AND DESIGN CONTAINED HEREIN, IS PROHIBITED UNLESS AUTHORIZED IN WRITING BY GARVER, LLC OR EXPLICITLY ALLOWED IN THE GOVERNING PROFESSIONAL SERVICES AGREEMENT FOR THIS WORK.

CHRISTOPHER MICHAEL BOHM LICENSED 11631 07/05/19 KANSAS PROFESSIONAL ENGINEER

REV.	DATE	DESCRIPTION	BY

CITY OF WICHITA
WICHITA, KS

CEDAR CREEK ADDITION
PHASE 1
WATER

Erosion Control Plan

JOB NO.: 18266039
DATE: JUL 19
DESIGNED BY: CMB
DRAWN BY: CDJ

BAR IS ONE INCH ON ORIGINAL DRAWING
0 1"
IF NOT ONE INCH ON THIS SHEET, ADJUST SCALES ACCORDINGLY.

DRAWING NUMBER

SHEET NUMBER 10 OF 16

File: L:\2018\18266039 - Cedar Creek Phase 1\Drawings\C3D\Water10 - Erosion Control Plan.dwg Last Save: 7/5/2019 12:49 PM Last saved by: CDJurey
Last plotted by: Jurey, Caleb D Plot Style: ---- Plot Scale: 1:2.5849 Plot Date: 7/5/2019 12:51 PM Plotter used: None