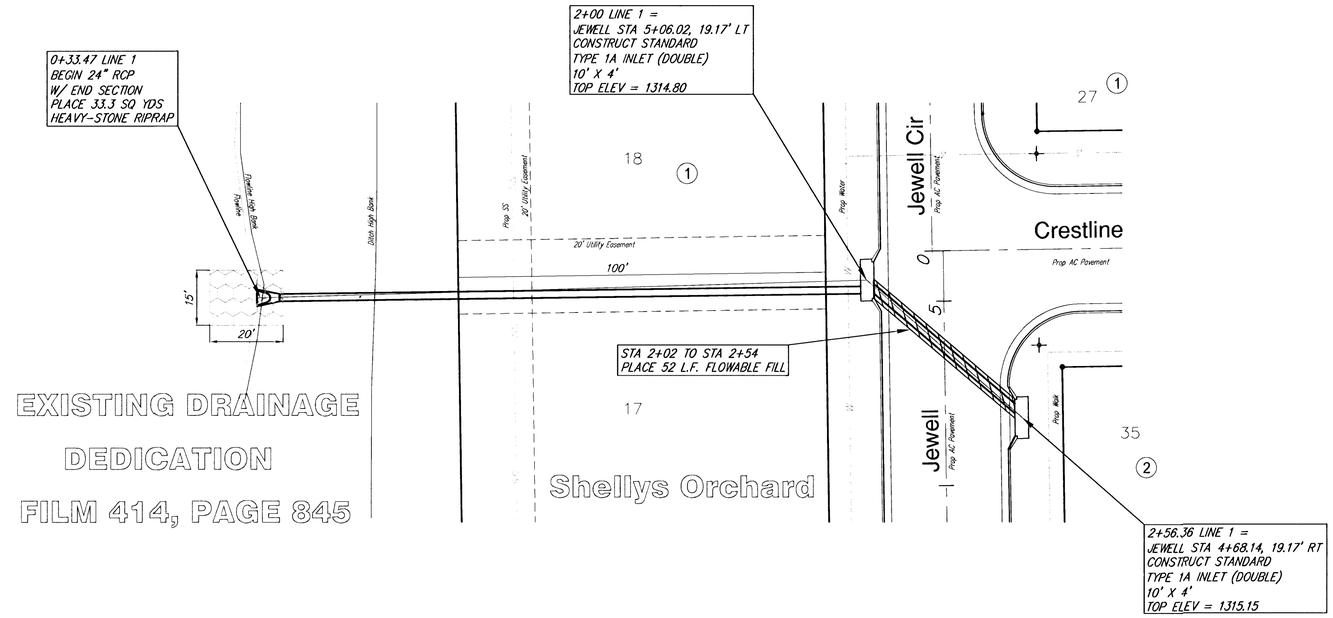

SCALE 1" = 20'
IRON = ●

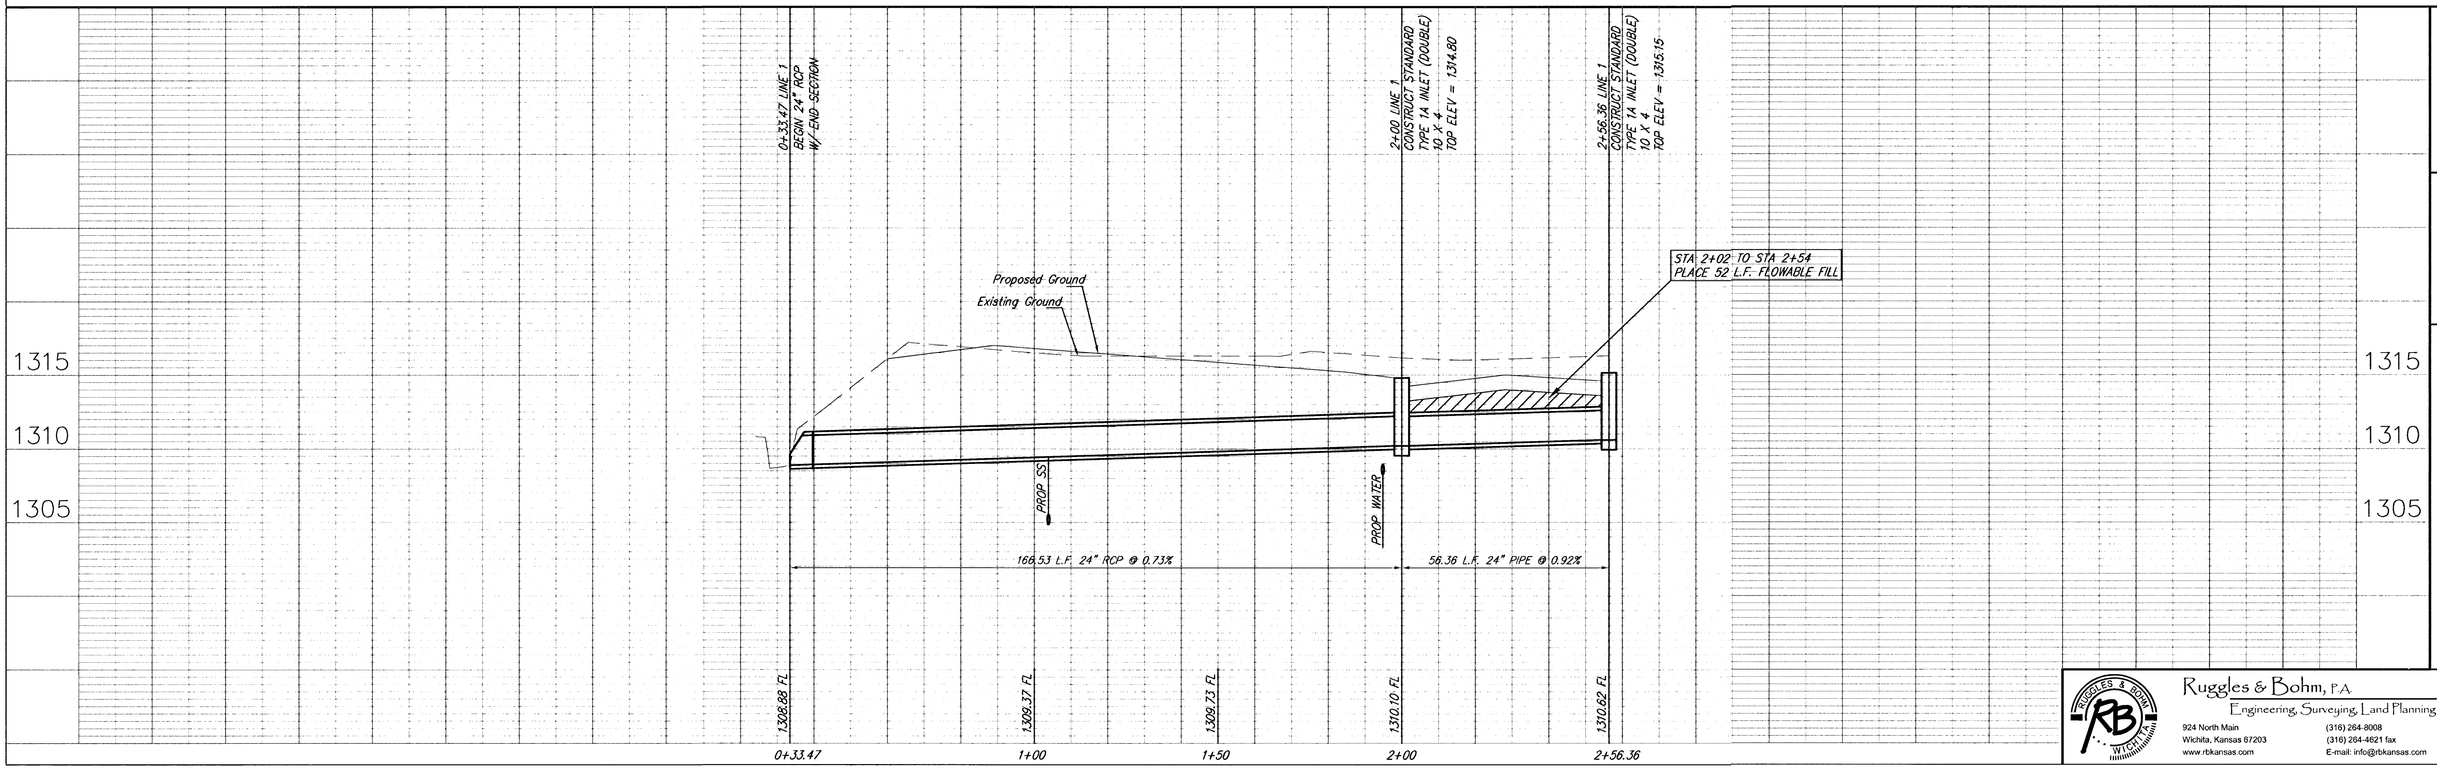

DESIGN	CMB
DRAWN	EJG
REVISED	
UTILITY	
DATE	June 18, 2003
REVIEW	
PROJECT NUMBER	Proj. No.
DRAWING FILE	2333E SWS (SWS)

SHELLY'S ORCHARD ADDITION
INCIDENTAL DRAINAGE
WICHITA, KANSAS

Ruggles & Bohm, P.A.
Engineering, Surveying, Land Planning
924 North Main
Wichita, Kansas 67203
www.rbkansas.com
(316) 264-8008
(316) 264-4621 fax
E-mail: info@rbkansas.com

RB JOB 2333E