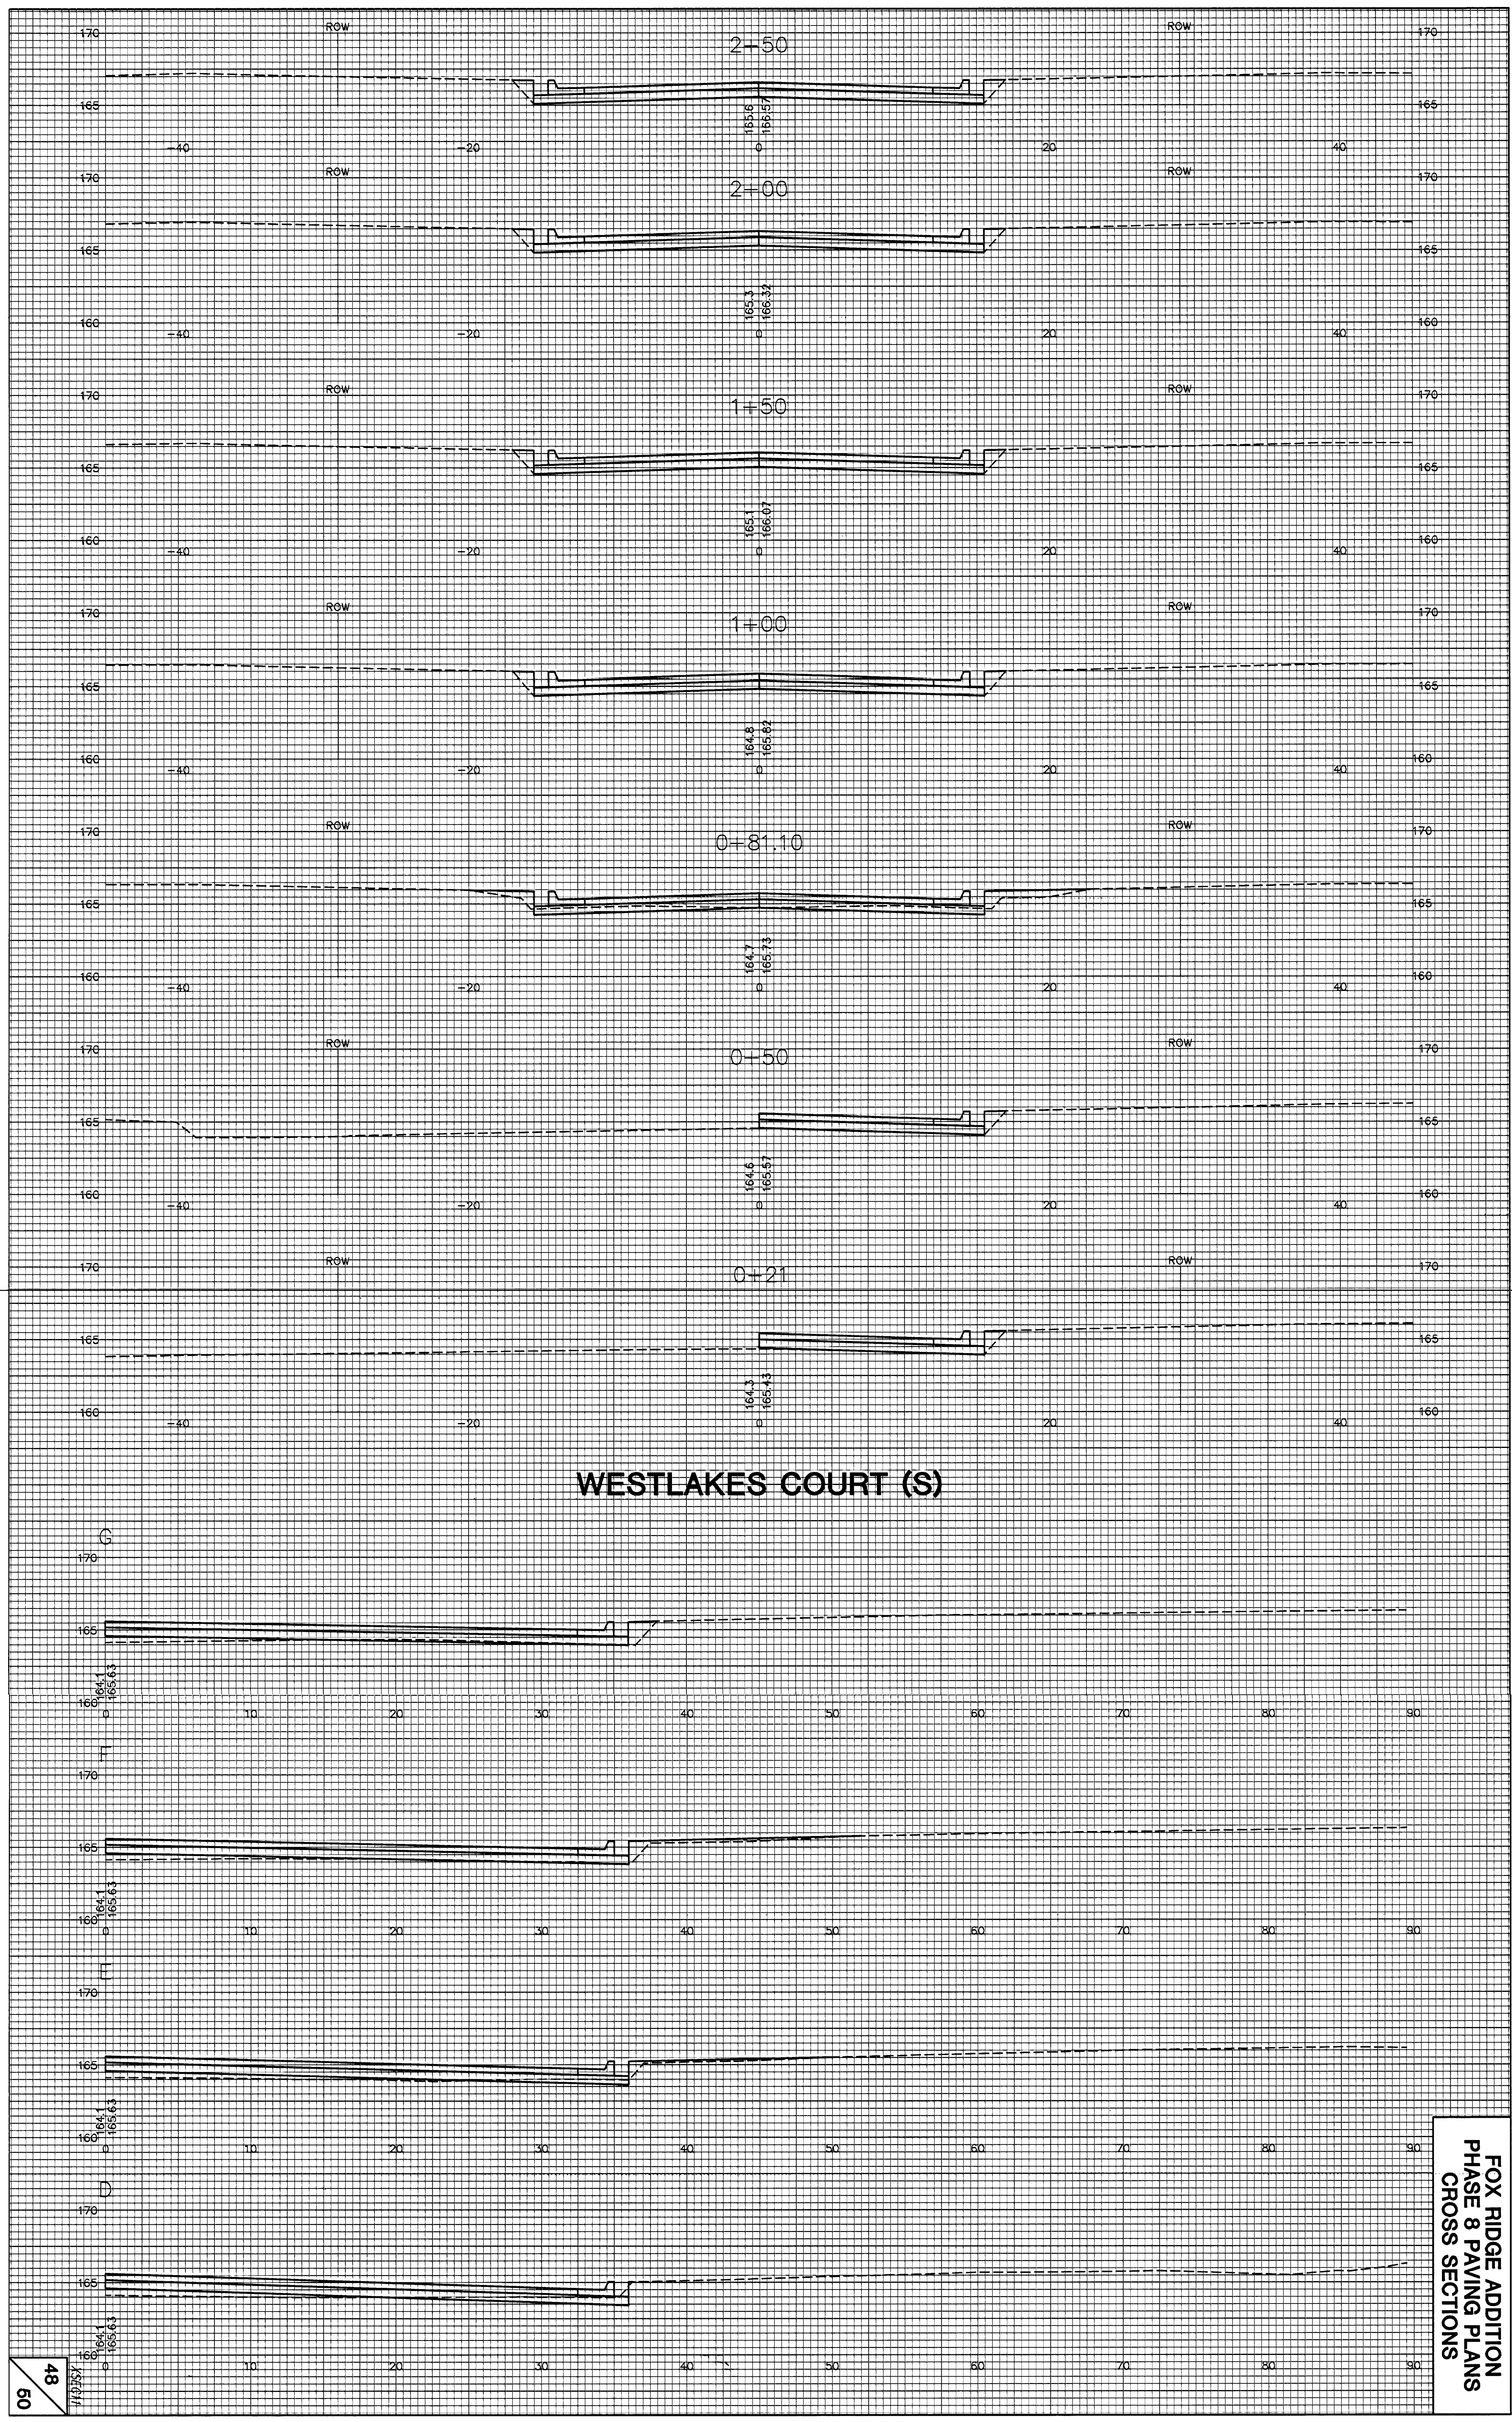

FOX RIDGE ADDITION
PHASE 8 PAVING PLANS
CROSS SECTIONS

48
50