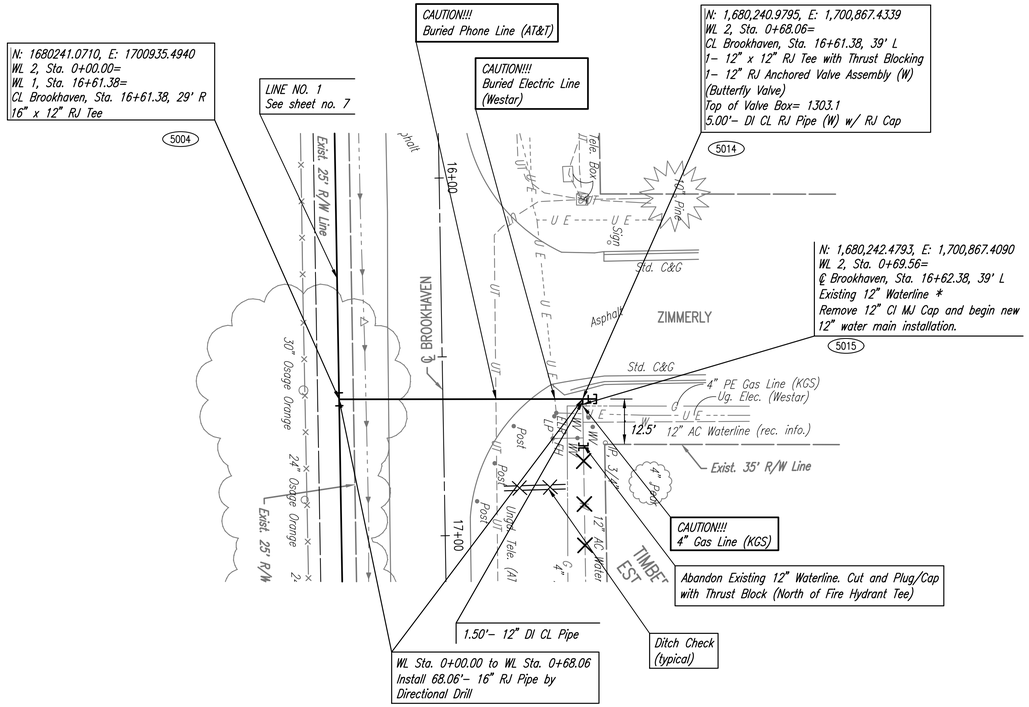


SCALE:

PLAN: LAT. & LONG. 0 20 40

PROFILE: HORIZ. SAME AS ABOVE

VERT. 0 5

5000 – SEE SHEET NO. 3 FOR WATERLINE COORDINATES (TYP.)

* PRIOR TO BEGINNING CONSTRUCTION, THE CONTRACTOR SHALL EXCAVATE THE EXISTING 12" WATERLINE AT STATION 0+69.56 TO VERIFY PIPE SIZE, TYPE, FITTINGS, AND HORIZONTAL AND VERTICAL LOCATION. THE CONTRACTOR SHALL REPORT HIS FINDINGS TO THE ENGINEER SO THAT ANY NECESSARY PLAN MODIFICATIONS CAN BE MADE. ANY ADDITIONAL LABOR OR MATERIALS NECESSARY TO COMPLETE THE CONNECTION SHALL BE CONSIDERED SUBSIDIARY TO THE PROJECT.

TREVOR KAUFMAN LICENSED 26008 02/11/2018 KANSAS PROFESSIONAL ENGINEER

PLAN | CHECKED | CHECKED | BY | DATE

PROFILE | CHECKED | CHECKED | BY | DATE

Unless noted otherwise, elevations shown are top of pipe

X = Denotes Pipe to be abandoned in place.
[ = Denotes Cap/Plug by the contractor

## WATERLINE NO. 2




WATER DISTRIBUTION SYSTEM IMPROVEMENTS
16" WATERLINE ALONG 159TH STREET EAST, LINCOLN, & BROOKHAVEN

WATERLINE NO. 2

GARY JANZEN, P.E. – CITY ENGINEER
CITY OF WICHITA PROJECT NO. 448-90817

PROFESSIONAL ENGINEERING CONSULTANTS, P.A.
303 SOUTH TOPEKA WICHITA, KS 67202
316-262-2691 www.pec1.com

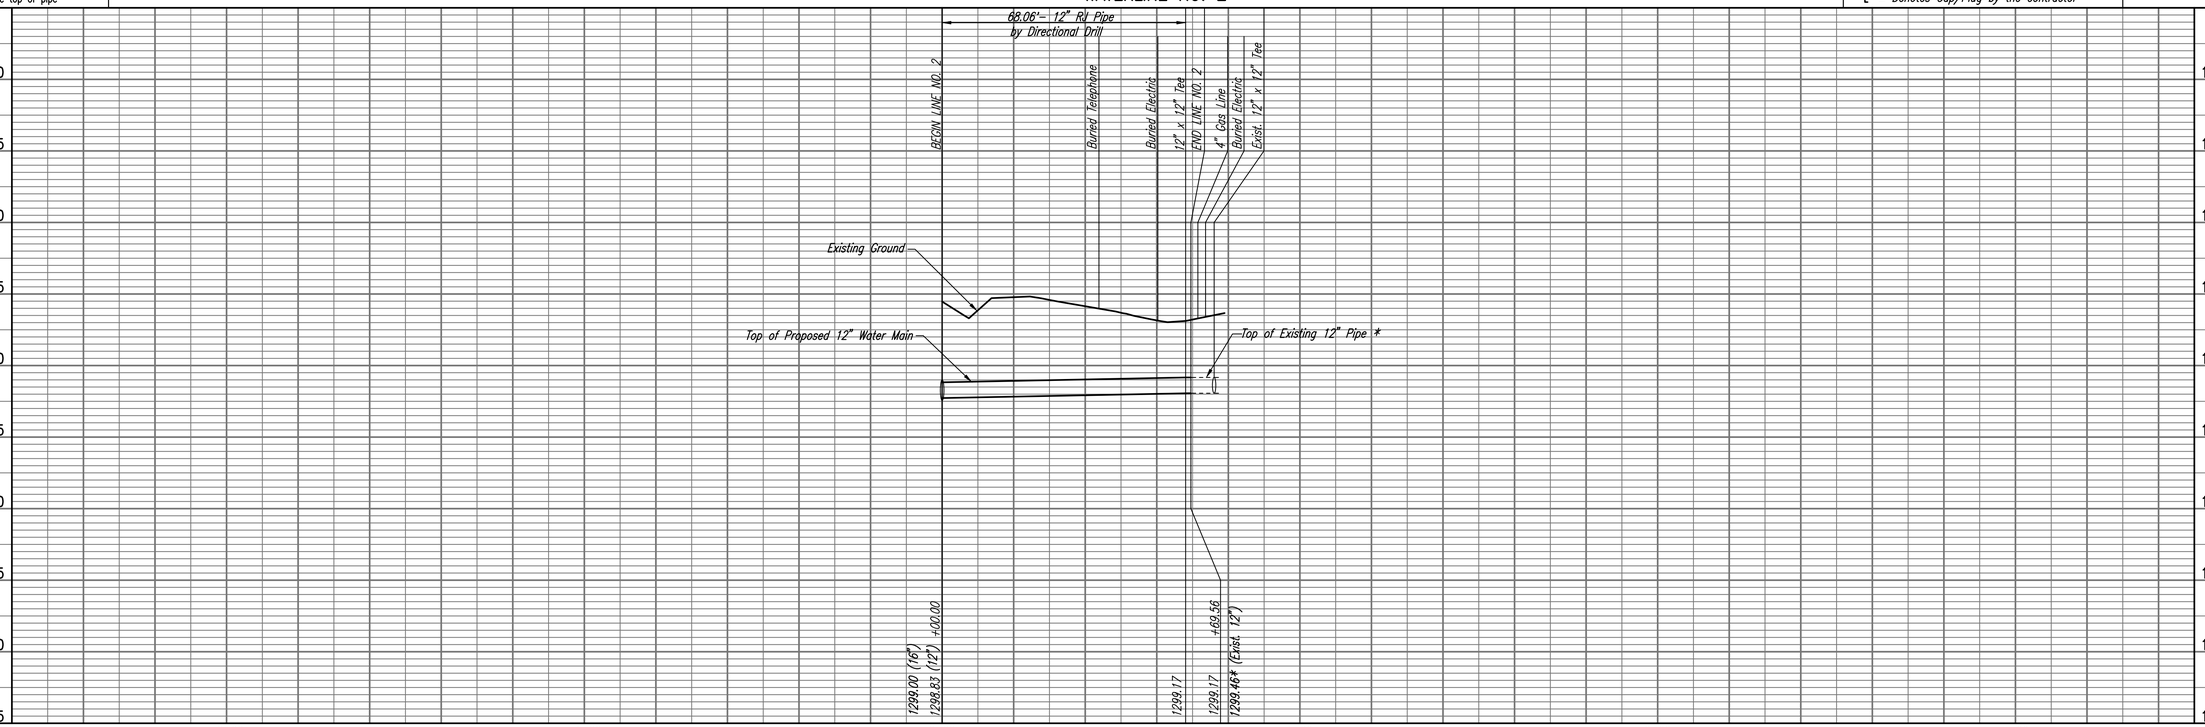Job No. 35-170530-000-0042
Date May 2017
Designed By JAG, TBK
Drawn By CSL, KTD

Sheet 15 of 23

Saved 02-09-2018 9:44:11 AM by KURTIS.DEKAT
Plot Scale 1:1 02-09-2018 9:45:34 AM by KURTIS.DEKAT
U:\Wichita-Civil\2017\170530\000\Muni\Drawings\170530-000-C15-WATERLINE NO. 2