WATER METER SUMMARY

BL Station	Lt./Rt.	Service (Long or Short)	Address	As Built
4+21	Lt.	Short	1726 MARION	
4+22	Rt.	Long	1725 MARION	
4+75	Rt.	Long	1731 MARION	
4+77	Lt.	Short	1732 MARION	
5+30	Lt.	Short	1738 MARION	
5+32	Rt.	Long	1737 MARION	
5+84	Rt.	Long	1741 MARION	
5+87	Lt.	Short	1742 MARION	
6+38	Rt.	Long	1747 MARION	
6+74	Rt.	Long	1753 MARION	
6+90	Lt.	Short	1748 MARION	
6+91	Rt.	Long	1759 MARION	
7+22	Rt.	Long	2580 S KANSAS	

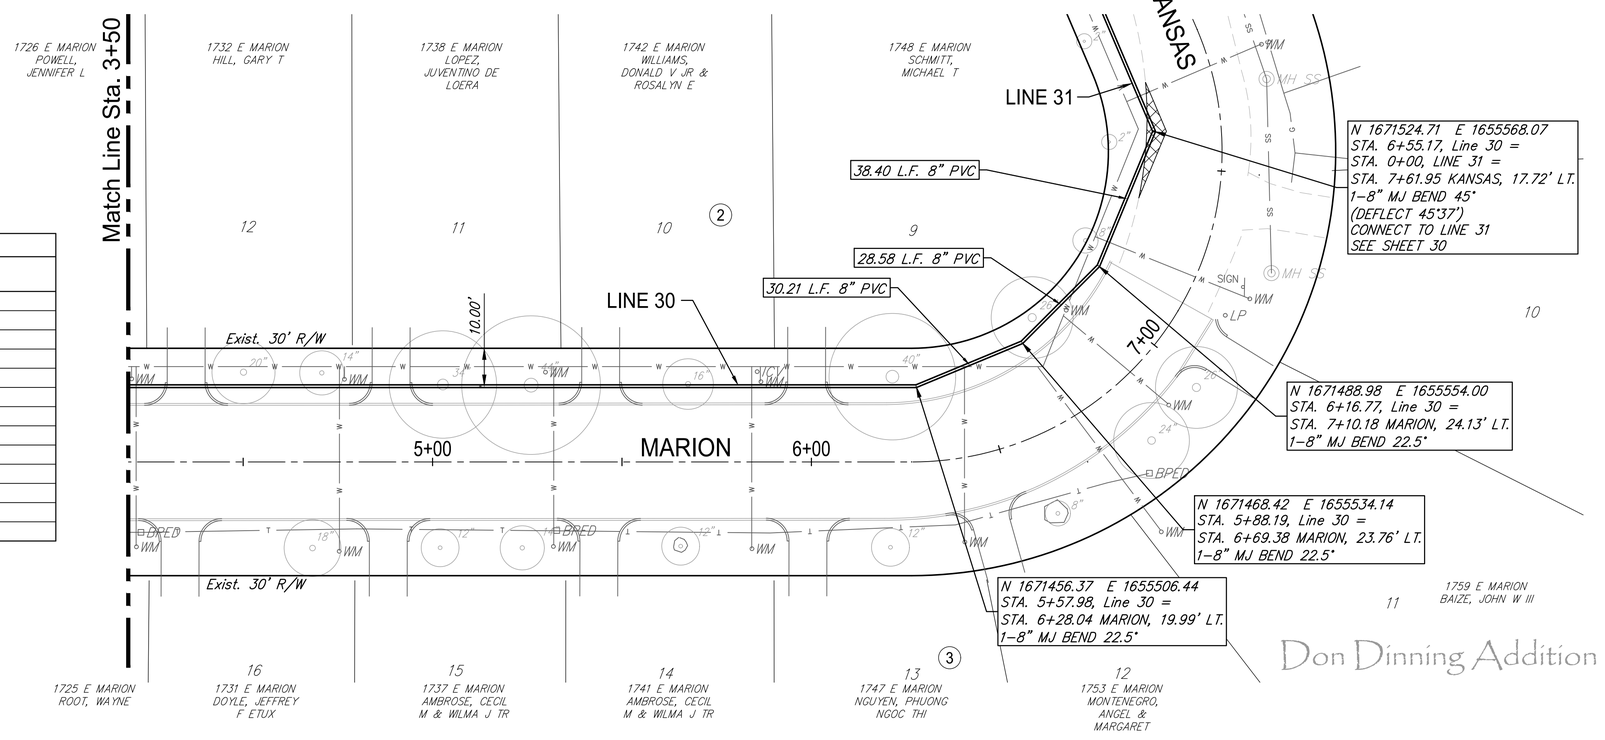

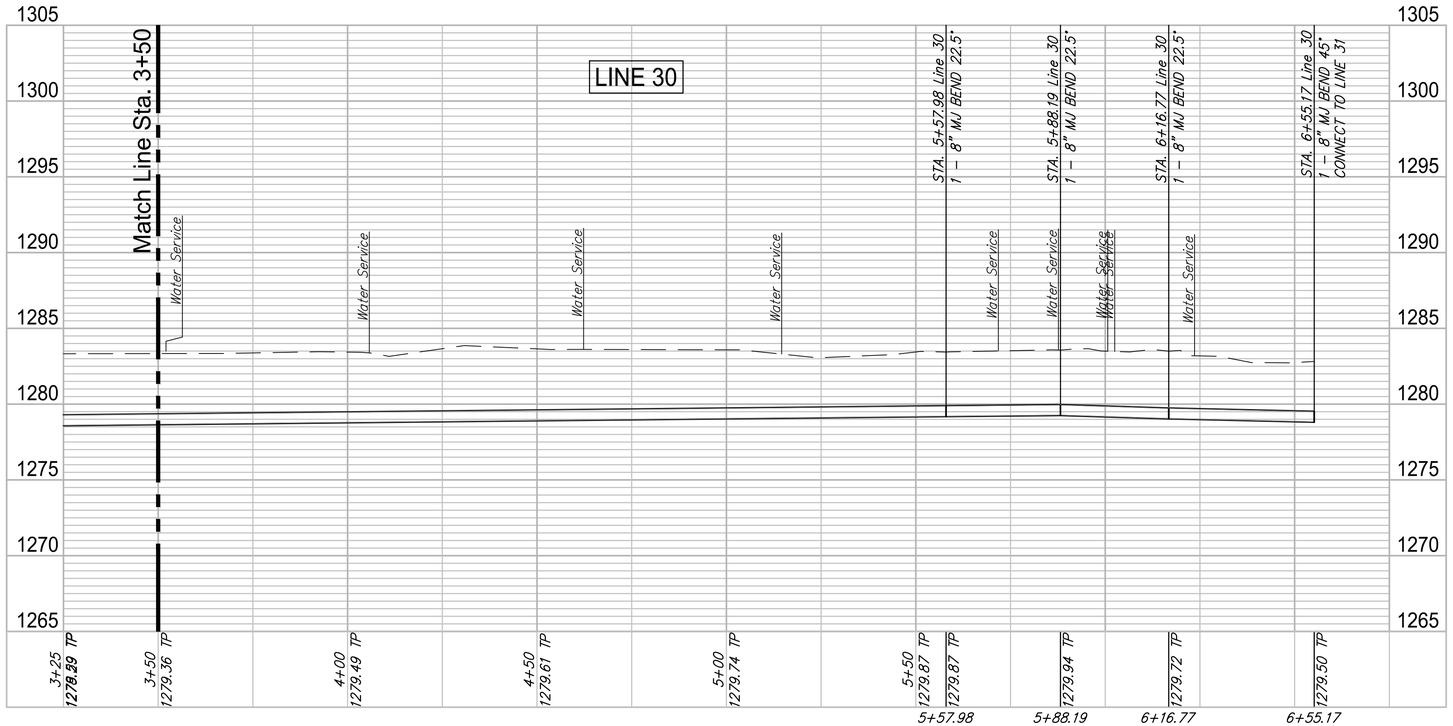

N

20' 0 10' 20'

Replace Wheel Chair Ramp

Contractor to coordinate with Westar to support pole during construction.

Existing Gravel to be Removed and Replaced as necessary for construction. No additional pay shall be made for this work, Subsidiary to other pay items.

Existing Pavement,Curb and Gutter to be Removed and Replaced as necessary for construction. No additional pay shall be made for this work, Subsidiary to other pay items.

CHRISTOPHER MICHAEL BOHM LICENSED 11631 4-02-18 KANSAS PROFESSIONAL ENGINEER

GARVER
1504 MAIN
WICHITA, KS 67203
316-264-8008
WWW.GARVERUSA.COM

GARVER

REVIEW 5-24-2017
DESIGN CMB / RA
DRAWN DRS / RA
DATE 4/2/2018

PROJECT NUMBER 448-90721
DRAWING FILE 4701W Engineering Base Area 2

ROSE MARIE WATER - Part B
Marion - Line 30 (2 of 2)
Wichita, Kansas

GARVER JOB 16264701
SHEET 29 OF 53

(c) Copyright 2018, Garver