WATER METER SUMMARY				
BL Station	Lt./Rt.	Service (Long or Short)	Address	As Built
1+70	Lt.	Short	2739 S ROSE MARIE CT	
2+12	Rt.	Long	2744 S ROSE MARIE CT	
2+45	Lt.	Short	2737 S ROSE MARIE CT	
2+70	Rt.	Long	2738 S ROSE MARIE CT	
2+70	Rt.	Long	2732 S ROSE MARIE CT	
3+09	Lt.	Short	2733 S ROSE MARIE CT	

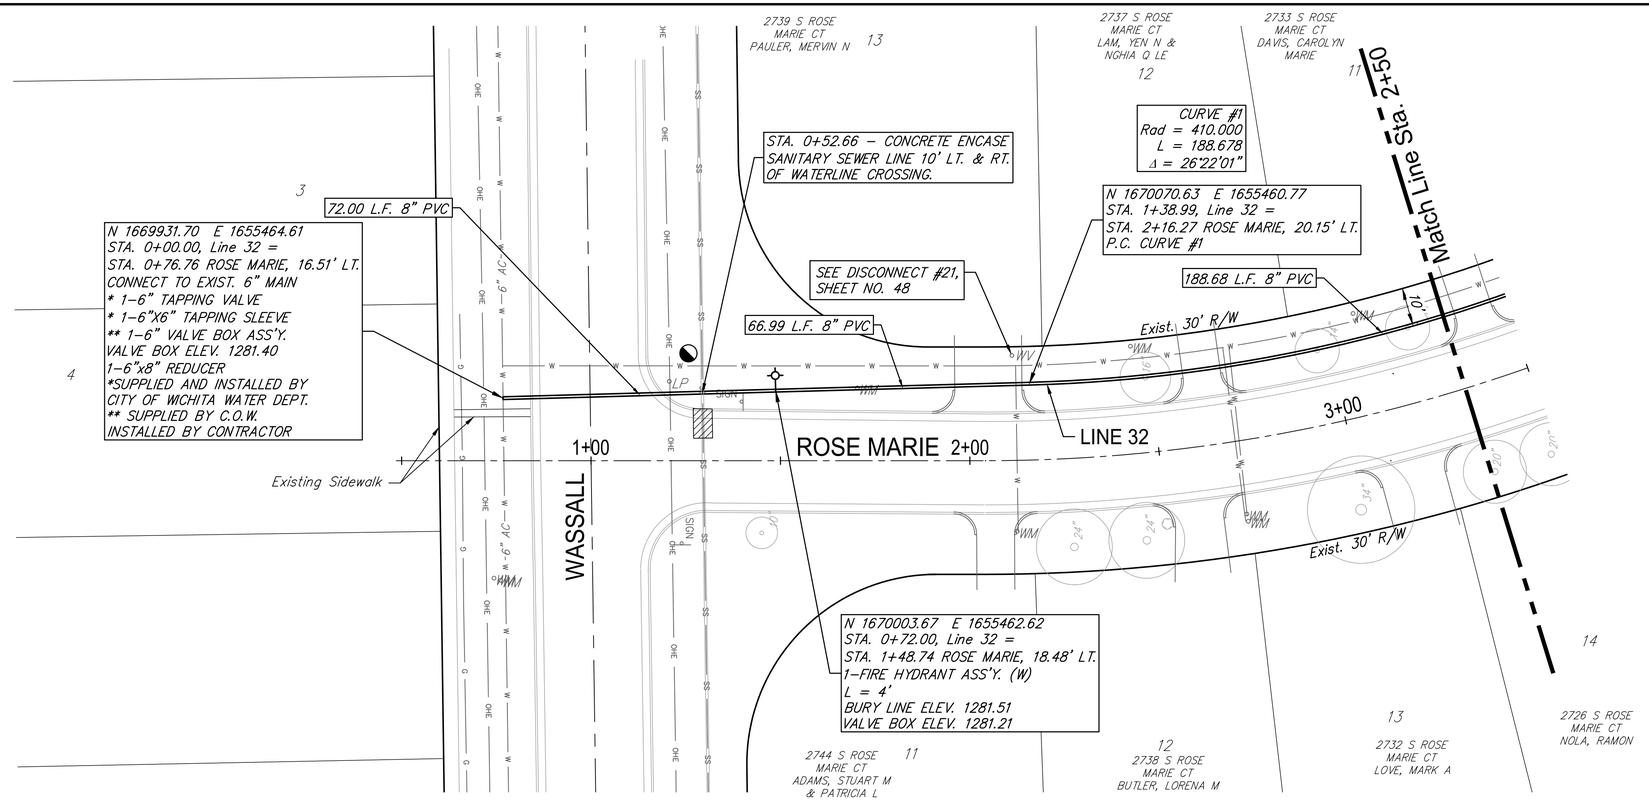

Contractor to coordinate with Westar to support pole during construction.

20' 0 10' 20'

Existing Pavement, Curb and Gutter to be Removed and Replaced as necessary for construction. No additional pay shall be made for this work, Subsidiary to other pay items.

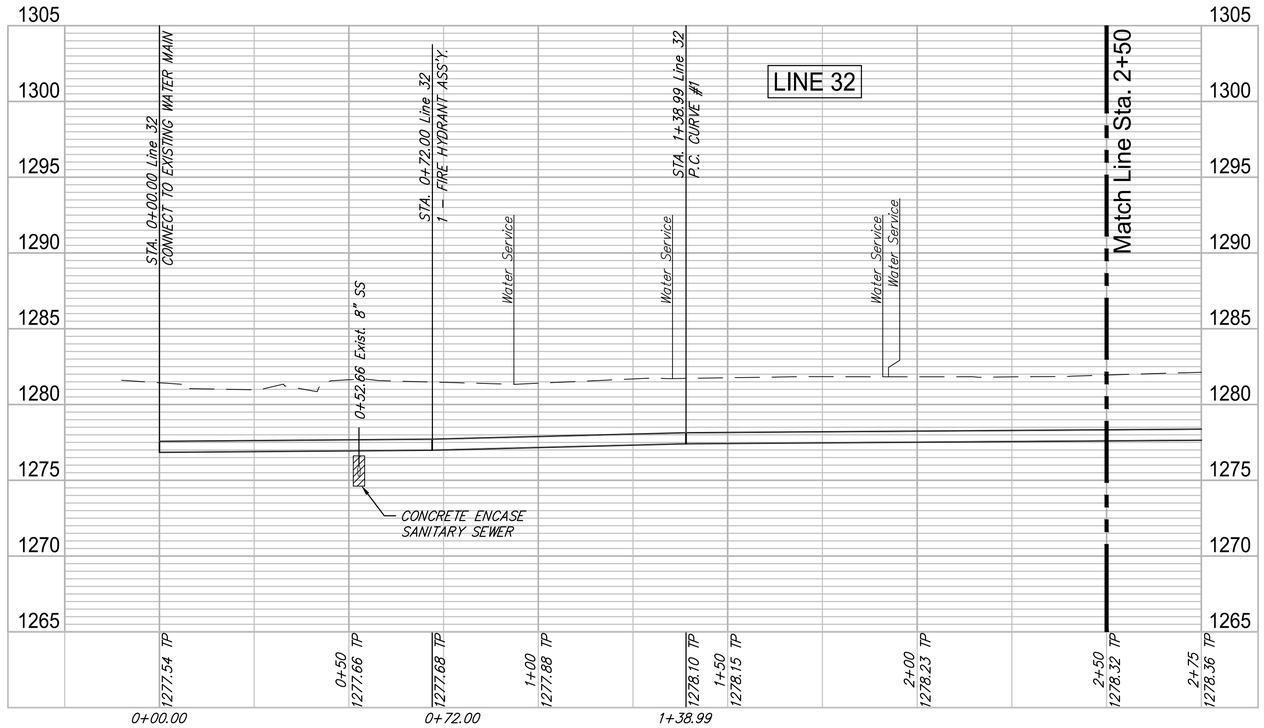

GARVER
624 N. MAIN
WICHITA, KS 67203
316-264-8008
WWW.GARVERUSA.COM

CHRISTOPHER MICHAEL BOHM LICENSED 1631 4-02-18 KANSAS PROFESSIONAL ENGINEER

REVIEW	5-24-2017
DESIGN	CMB / RA
DRAWN	DRS / RA
DATE	4/2/2018
PROJECT NUMBER	448-90721
DRAWING FILE	4701W Engineering Base Area 2

ROSE MARIE WATER - Part B
Rose Marie - Line 32 (1 of 2)
Wichita, Kansas

GARVER JOB 16264701

SHEET 32 OF 53

(c) Copyright 2018, Garver