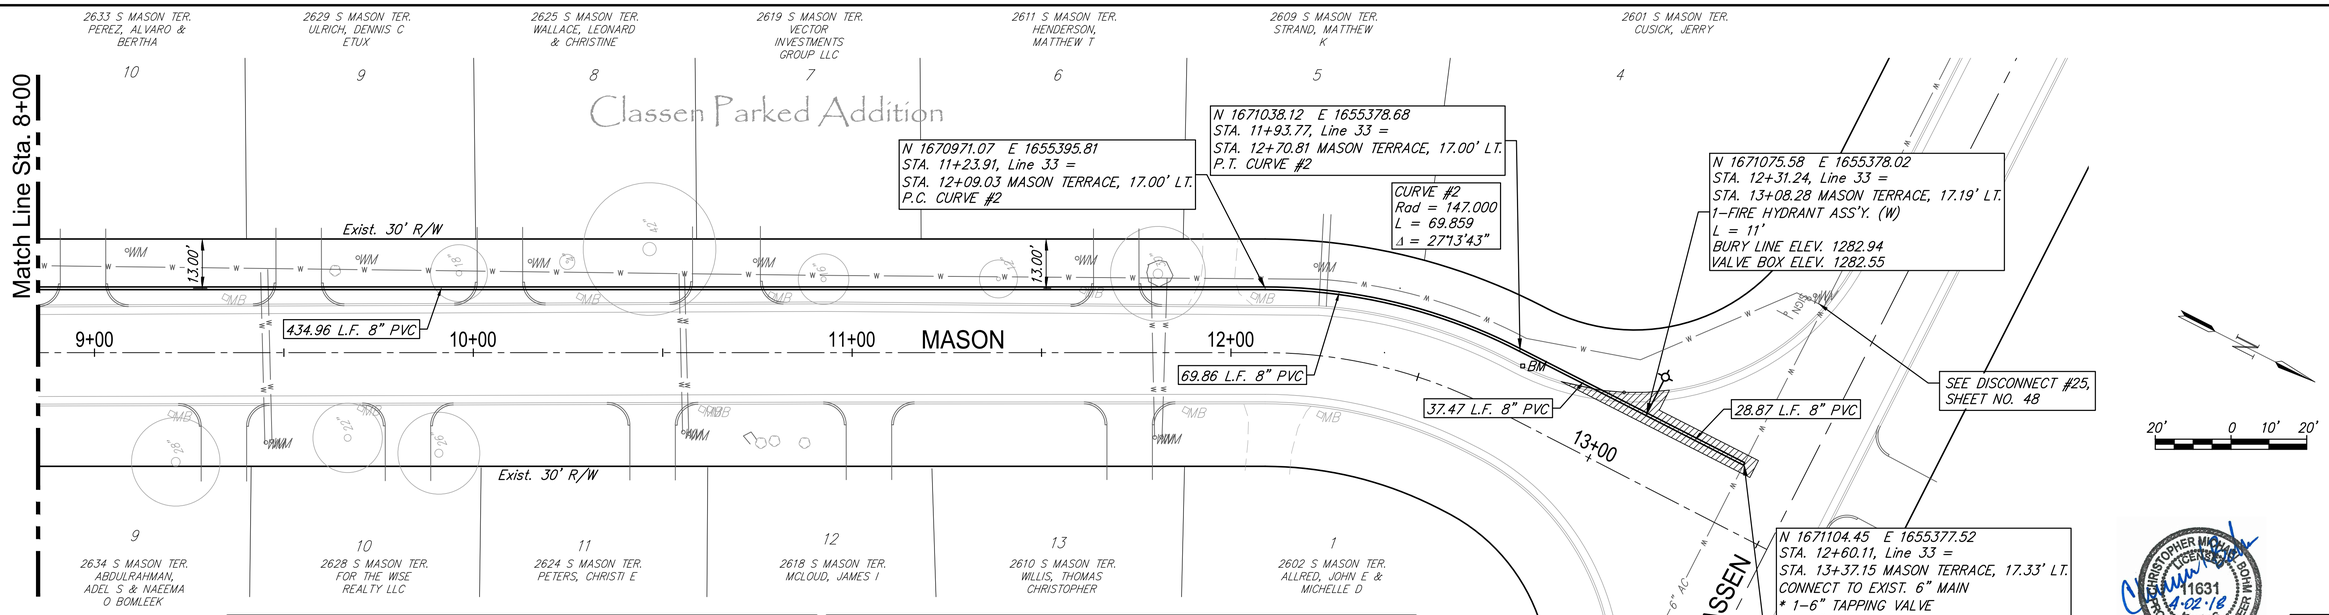

WATER METER SUMMARY				
BL Station	Lt./Rt.	Service (Long or Short)	Address	As Built
9+09	Lt.	Short	2633 S MASON TER.	
9+45	Rt.	Long	2634 S MASON TER.	
9+47	Rt.	Long	2628 S MASON TER.	
9+70	Lt.	Short	2629 S MASON TER.	
10+15	Lt.	Short	2625 S MASON TER.	
10+55	Rt.	Long	2624 S MASON TER.	

WATER METER SUMMARY				
BL Station	Lt./Rt.	Service (Long or Short)	Address	As Built
10+57	Rt.	Long	2618 S MASON TER.	
10+74	Lt.	Short	2619 S MASON TER.	
11+59	Lt.	Short	2611 S MASON TER.	
11+80	Rt.	Long	2610 S MASON TER.	
11+82	Rt.	Long	2602 S MASON TER.	
12+20	Lt.	Short	2609 S MASON TER.	

Existing Pavement, Curb and Gutter to be Removed and Replaced as necessary for construction. No additional pay shall be made for this work, Subsidiary to other pay items.

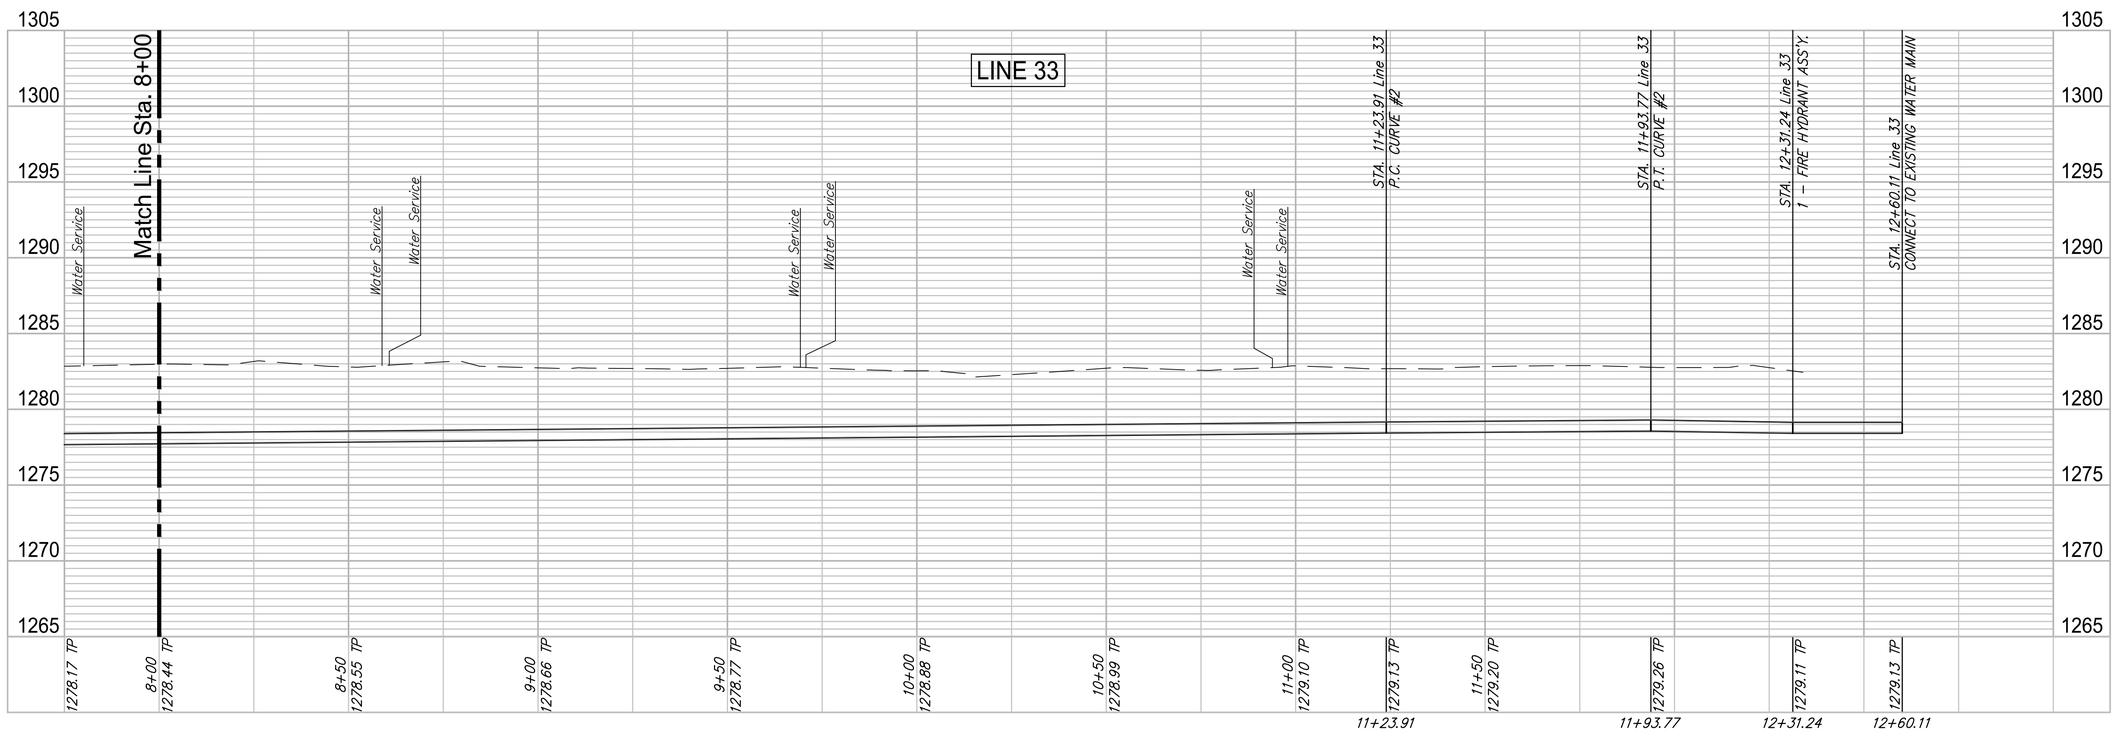

CHRISTOPHER MICHAEL BOHM
LICENSED
11631
4-02-18
KANSAS
PROFESSIONAL ENGINEER

GARVER
1504 N MAIN
WICHITA, KS 67203
316-264-8008
WWW.GARVERUSA.COM

GARVER

REVIEW 5-24-2017
DATE 4/2/2018
DESIGN CMB / RA
DRAWN DRS / RA
PROJECT NUMBER 448-90721
DRAWING FILE 4701W Engineering Base Area 2

ROSE MARIE WATER - Part B
Mason - Line 33 (3 of 3)
Wichita, Kansas

GARVER JOB 16264701
SHEET 36 OF 53

(c) Copyright 2018, Garver